
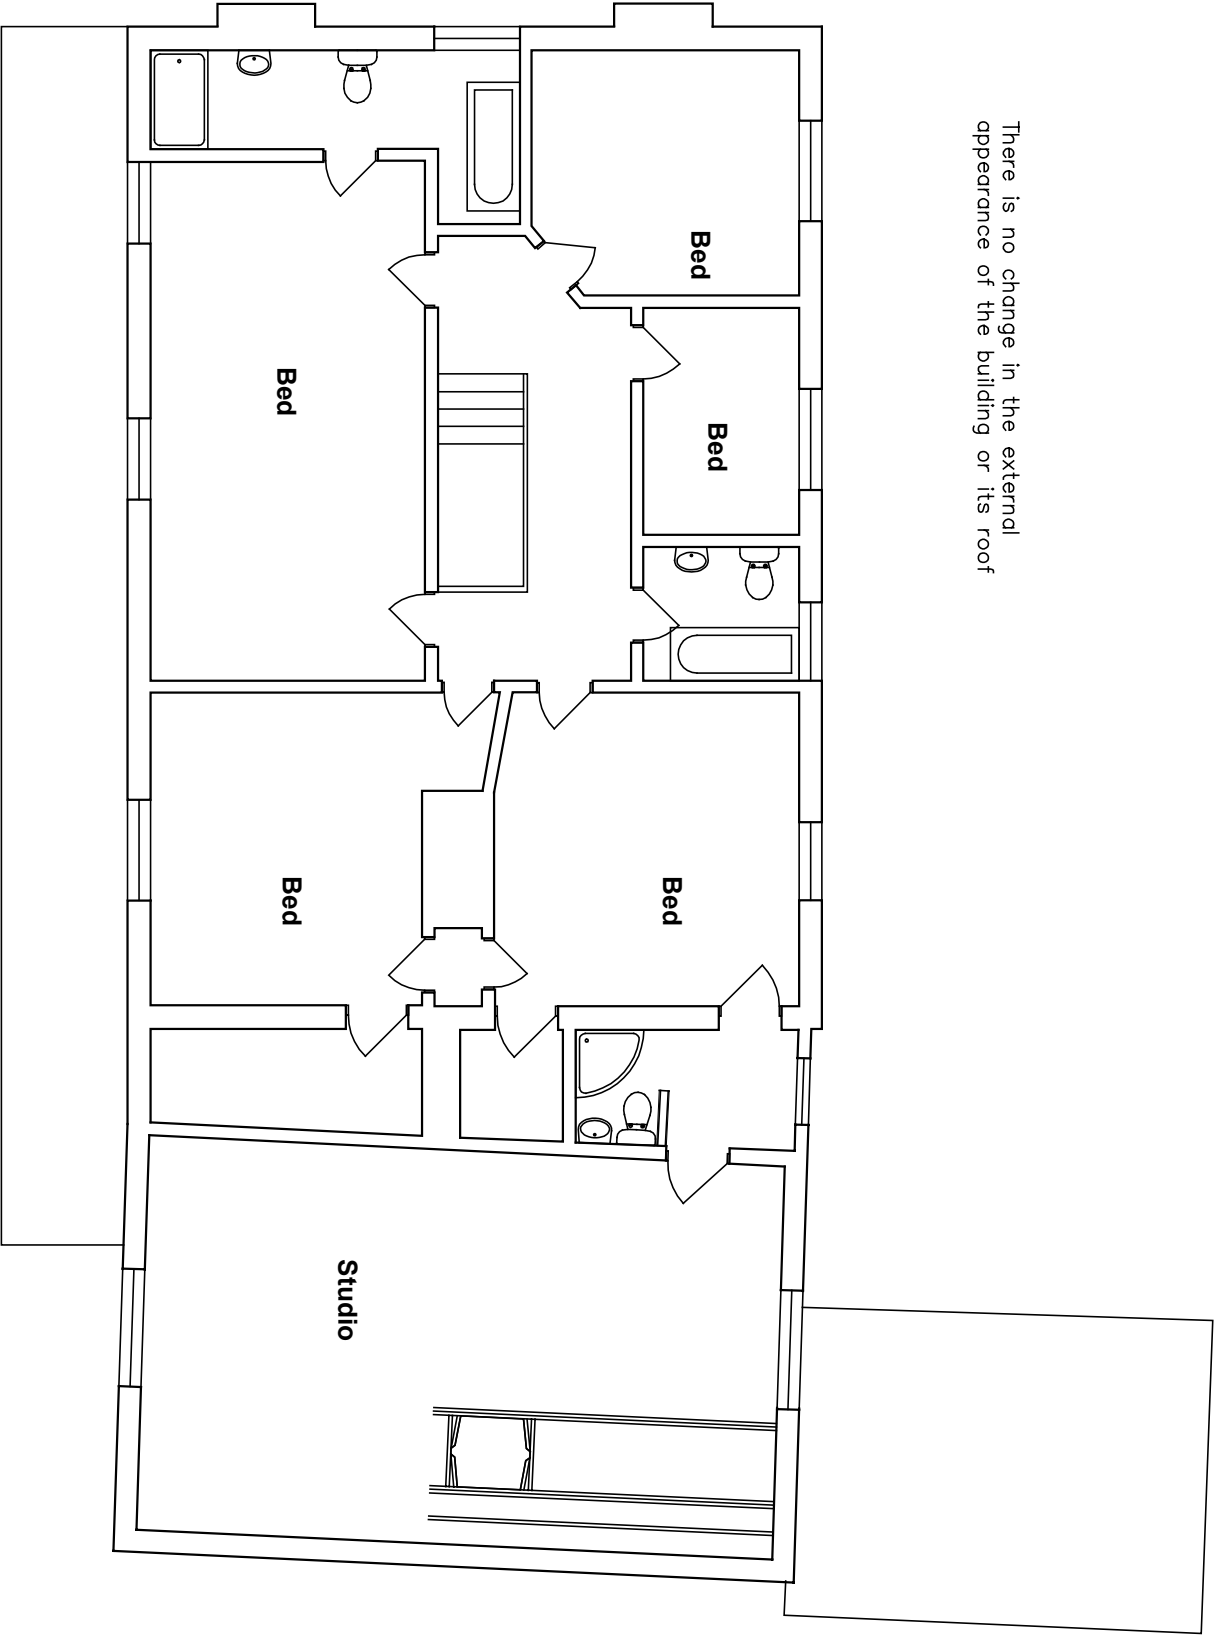


There is no change in the external
appearance of the building or its roof

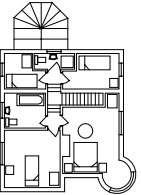

Amendments: –

BRYCESON SHAW ASSOCIATES Surveyors and Designers 2 Wellesley Court, Fitzalan Road, Littlehampton, West Sussex BN17 5JW Tel. 01903 734381 Mobile: 07889 651301 E-mail: brycesonshaw@btinternet.com 		
Project: Proposed lift; Elm Farm, 34 The Street, Rustington BN16 3NX		
Drawing: First floor proposed		
For: Mr. & Mrs. J. Tanzer		
Drawn: PKS	Date: May 2022	
Scales: 1:100	No: 2948/01/04	
To scale when printed on A3		