
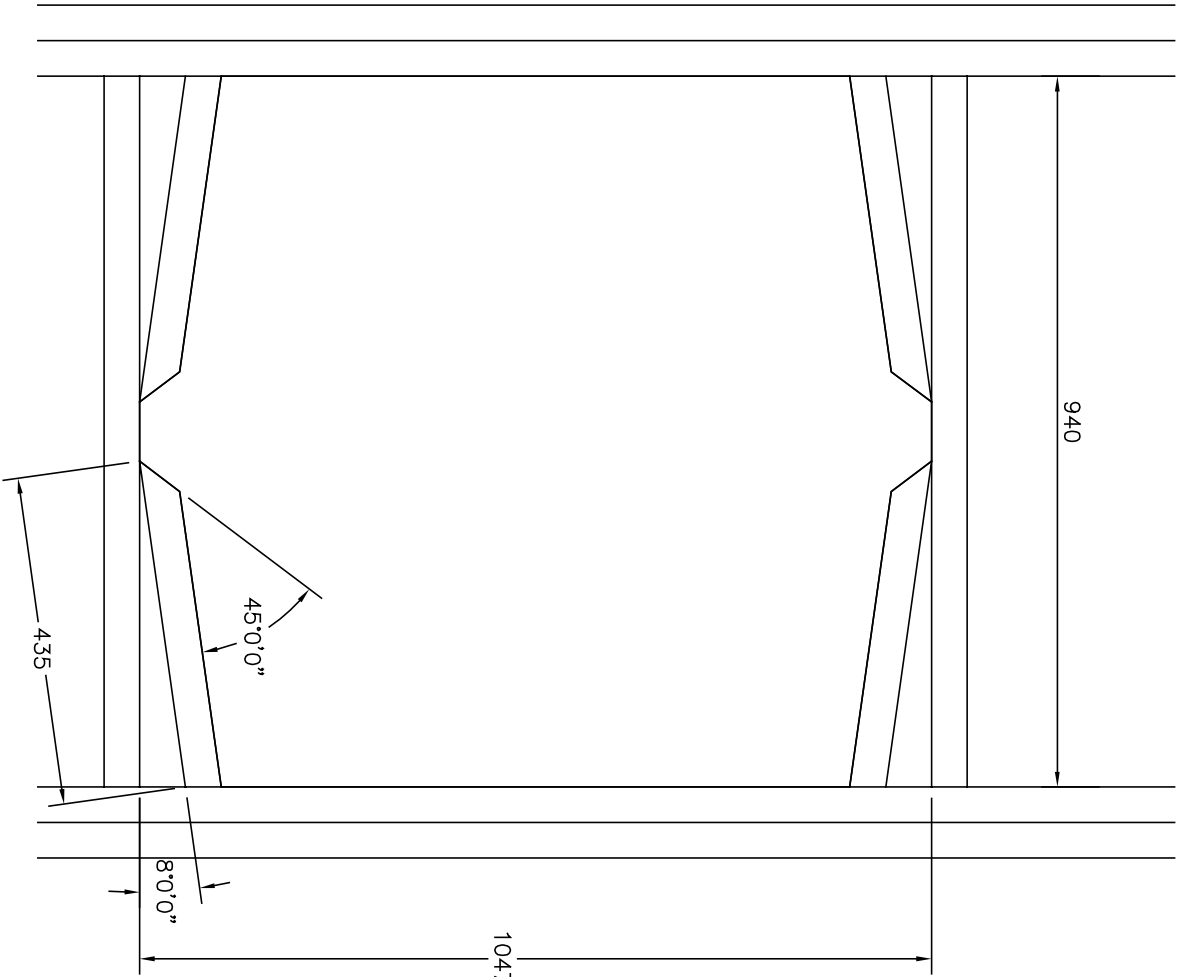


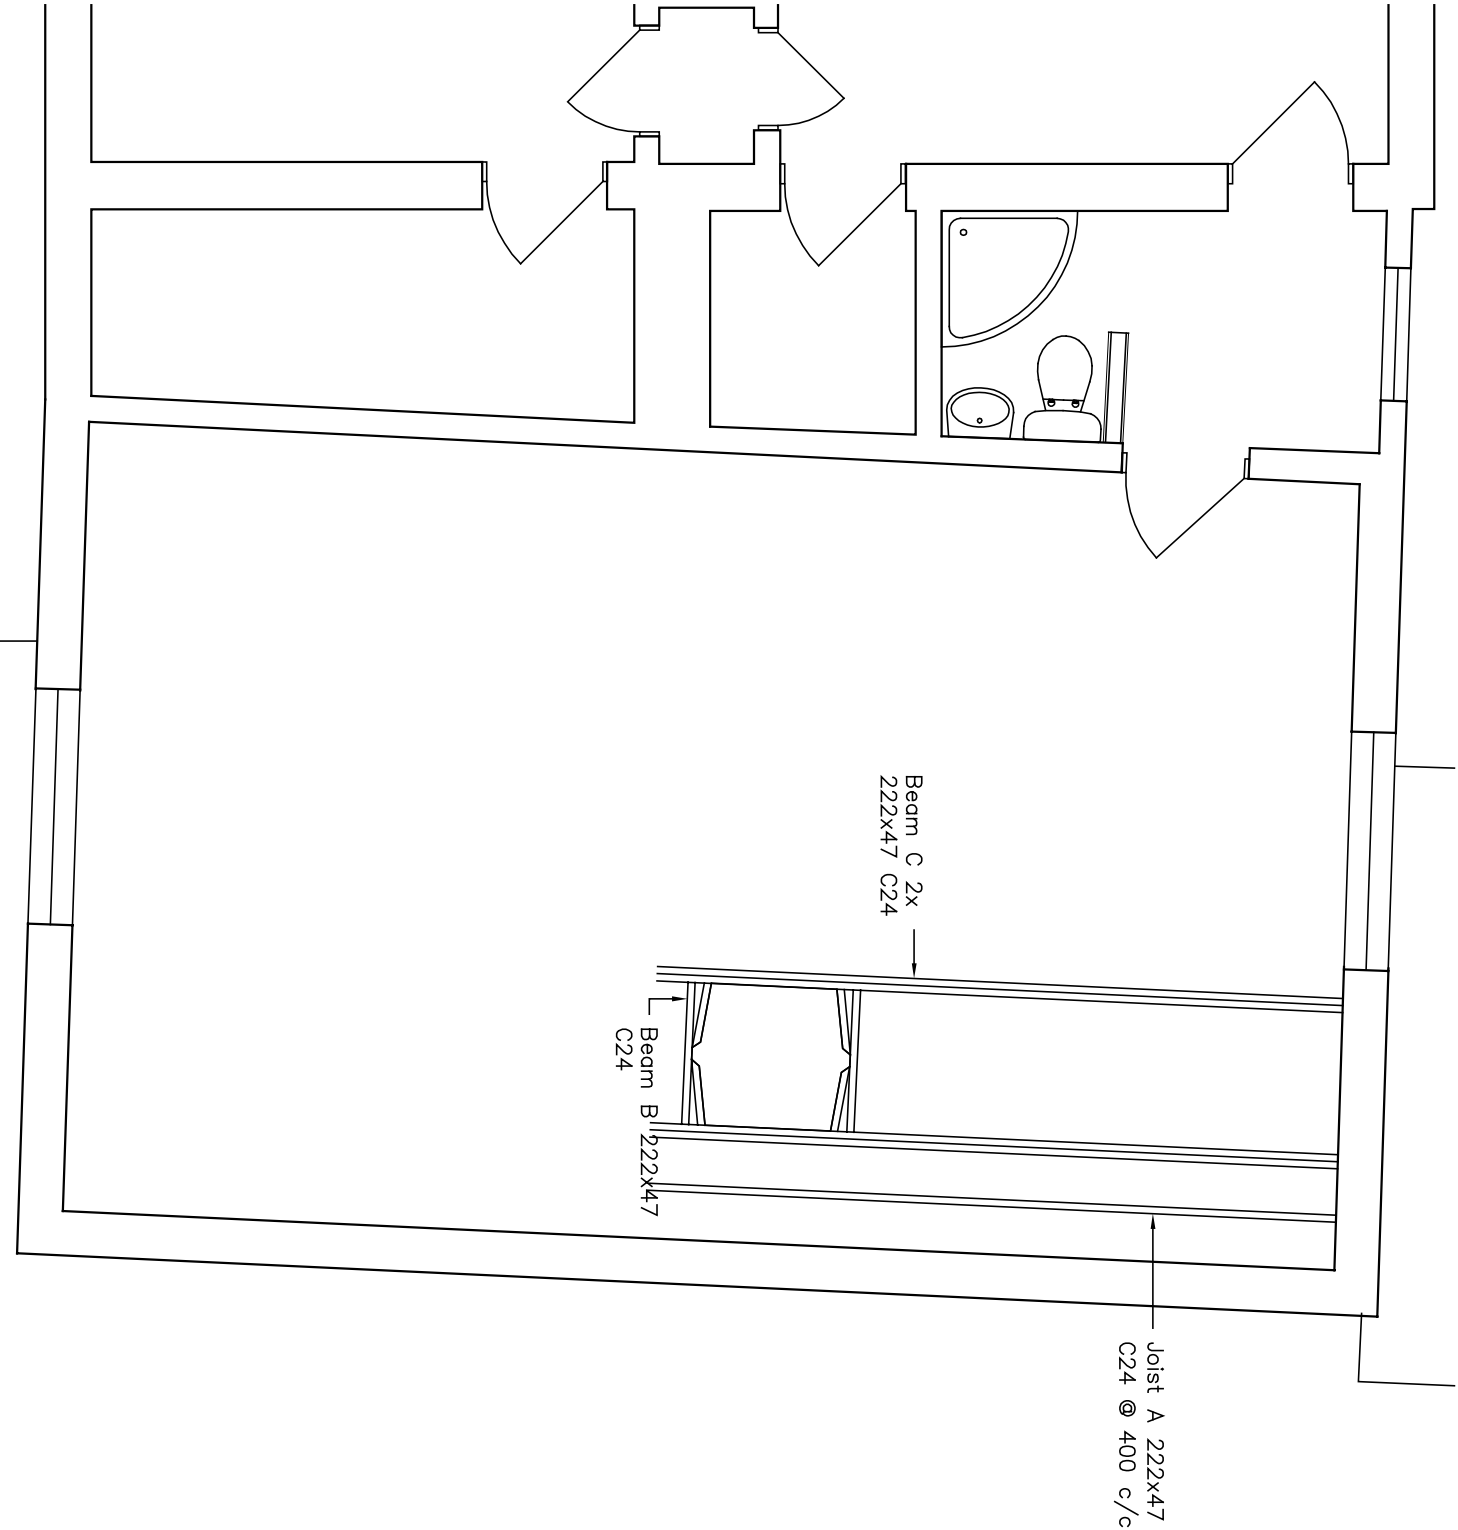

Amendments: –

BRYCESON SHAW ASSOCIATES

Surveyors and Designers

2 Wellesley Court, Fitzalan Road, Littlehampton,
West Sussex BN17 5JW
Tel. 01903 734381 Mobile: 07889 651301
E-mail: brycesonshaw@btinternet.com

Project:

Proposed lift, Elm Farm, 34 The Street, Rustington
BN16 3NX

Drawing:

Details

For:

Mr. & Mrs. J. Tanzer

Drawn:

PKS

Date:

May 2022

Scales:

1:10 1:50

No:

2948/01/05

To scale when printed on A3

