


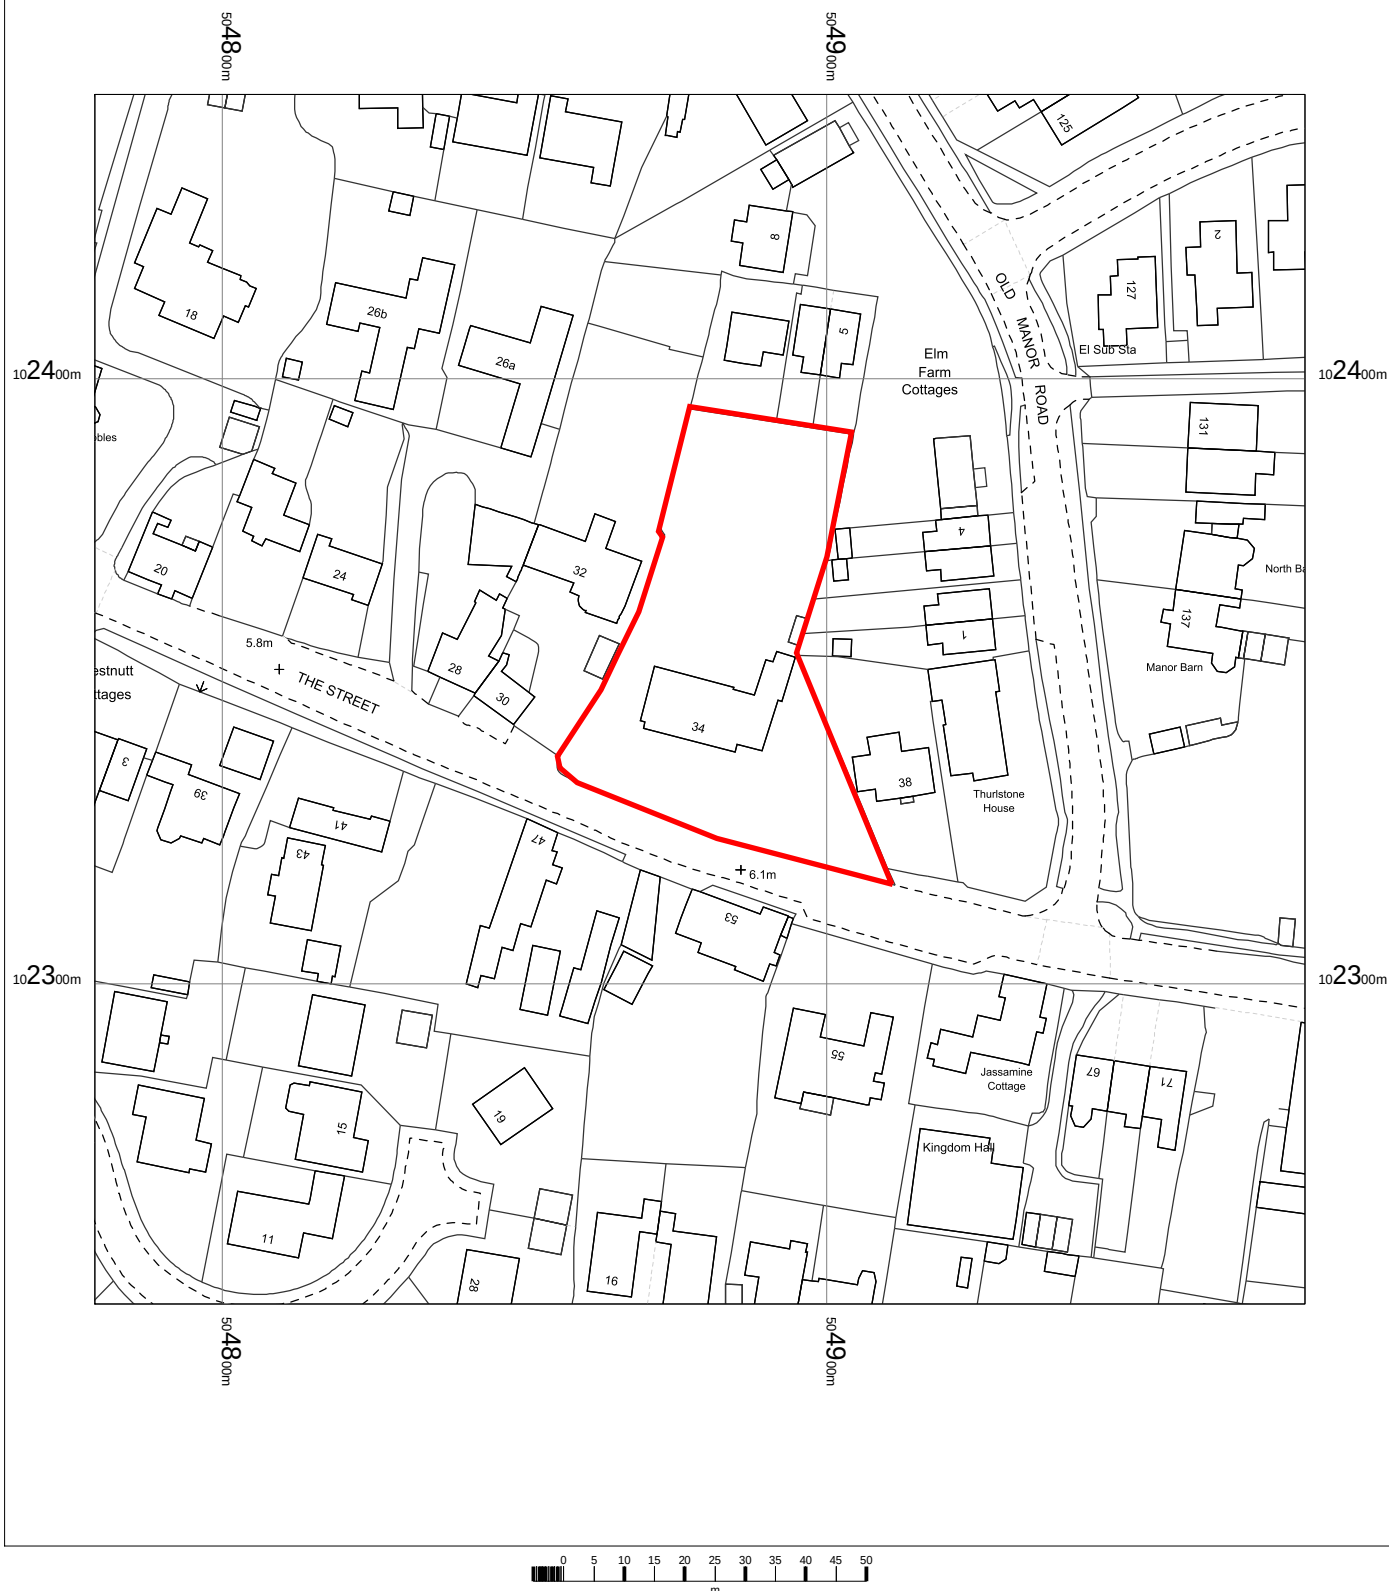


Elm Farm 34 The Street
Rustington BN16 3NX
Ref. 2948

OS MasterMap 1250/2500/10000 scale
Friday, May 6, 2022, ID: CM-01036670
www.centremapslive.co.uk

1:1250 scale print at A4, Centre: 504879 E, 102347 N

©Crown Copyright Ordnance Survey. Licence no. AC0000849896

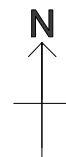

Surveyors and Designers

Building design
Planning
Surveys
Glazed structures



Bryceson Shaw Associates

Tel/Fax 01903 734381
E-mail brycesonshaw@btinternet.com