ROOF OVER AS EXTENTION

FOOTPRINT OF PROPOSED NEW GARAGE.

LAWNS

PATIO

EXISTING PROPERTY

AREA TO BE EXTENDED

PROPOSED EXTENTION

SITE BLOCK PLAN

FOOTPRINT OF PROPOSED EXTENTION.

EXTENDED PORCH

FOOTPRINT OF EXISTING PROPERTY

NEW PORCH

LAWN'S

PLANTING

S

E W

N

DEMOLISH EXISTING GARAGE

HARDSTANDING FOR TWO VEHICLES

LAWNS

PROPOSED EXTENTION

PLANTING

GRASS VERGE

EXISTING STEPS

BOUNDARY

PLANTING

EXISTING CROSSOVER

INCREASE AREA OF CROSSOVER

FOOTPATH

FOOTPATH


GRASS VERGE

GRASS VERGE


INCREASE DROP CURBS.

1:50

PROPOSED INCREASED CROSSOVER

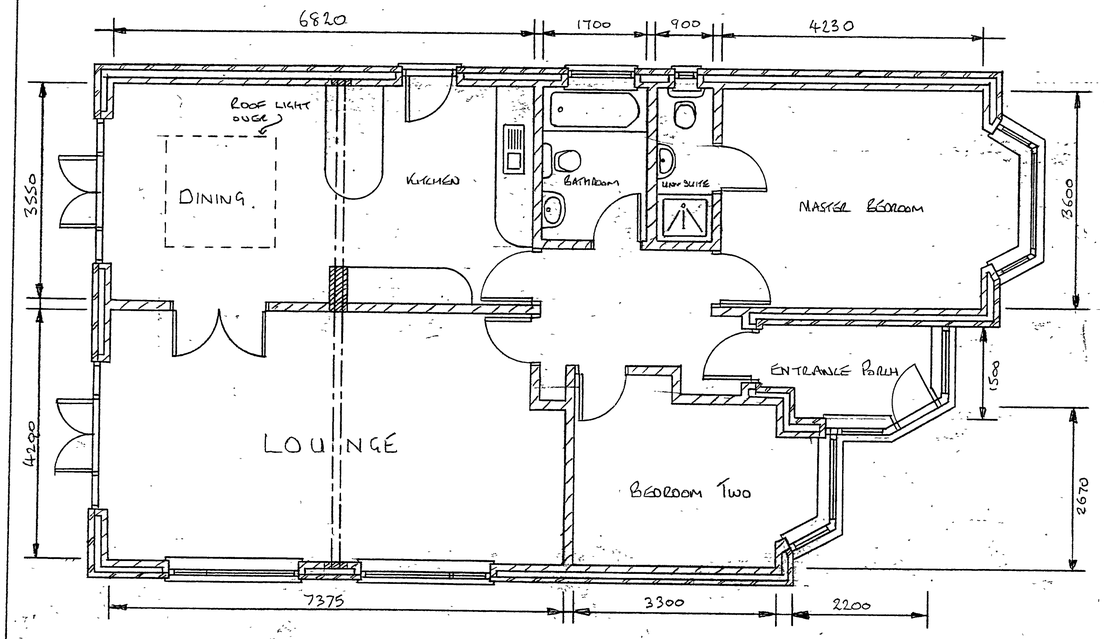

EXISTING & PROPOSED LAYOUT PLAN

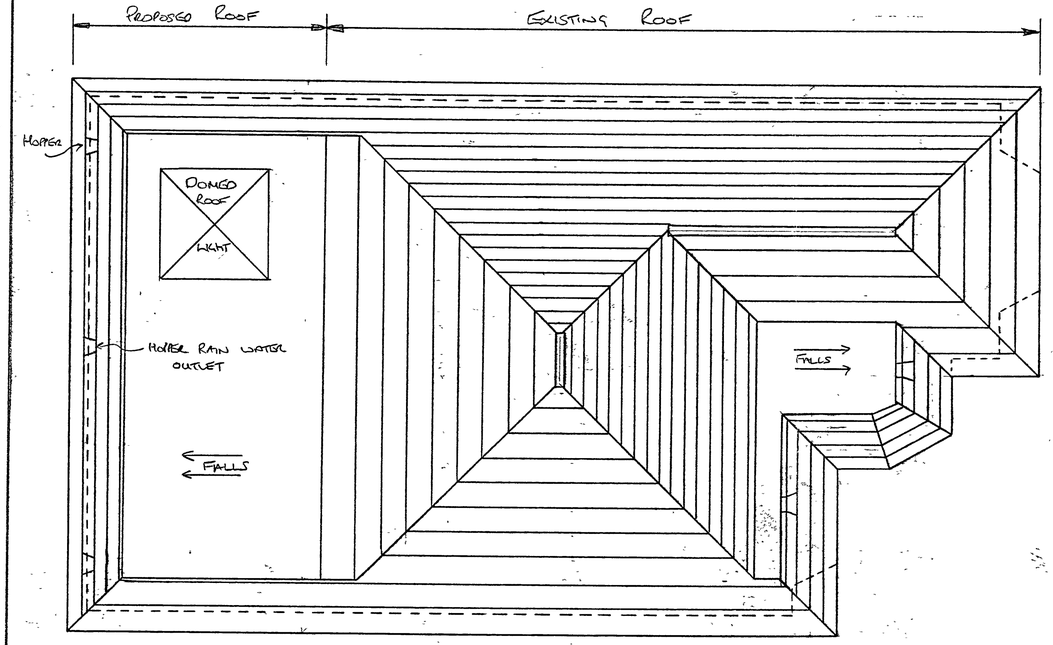

EXISTING AND PROPOSED ROOF PLANS

REVISIONS

ARUN DISTRICT COUNCIL

No.	R	103	06	
RECEIVED	2 5 06			

CLIENT
MR & MRS PAKER

JOB TITLE
SITE PLAN. LAYOUT/CROSSOVER
EXISTING & PROPOSED LAYOUT PLAN
EXISTING & PROPOSED ROOF PLAN
GARAGE CONSTRUCTION

DRAWING TITLE
SINGLE STORY EXTENTION TO DINING AREA AND LOUNGE AND ENTRANCE PORCH
NEW GARAGE INCORPORATING HARDSTAND AT: 22 NORTH LN RUSTINGTON BN16 6PD

SCALE 1:50

DATE 31/3/06 | DRAWN BY RP

DRG NO RP/012/01 | REV