

ARUN DISTRICT COUNCIL:R/103/06/ 02/05/20

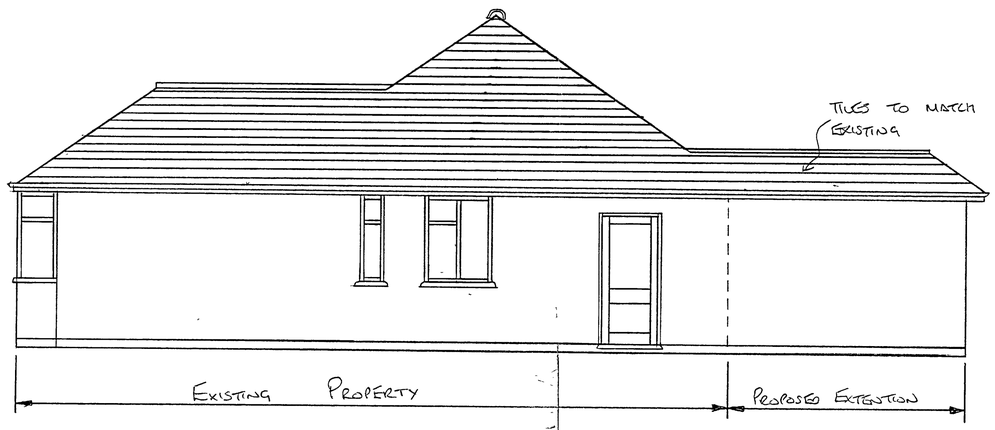


PROPOSED SOUTH ELEVATION 1:50

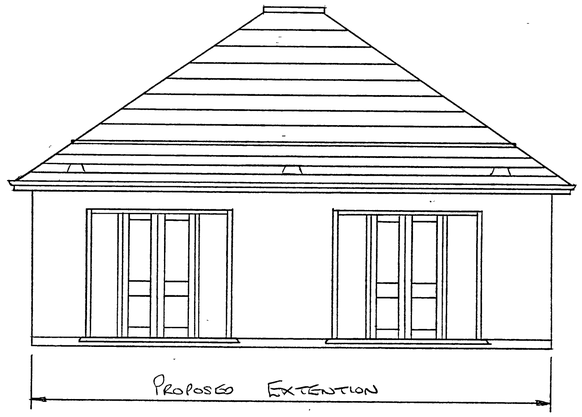


PROPOSED EAST ELEVATION 1:50


GARAGE SOUTH ELEVATION

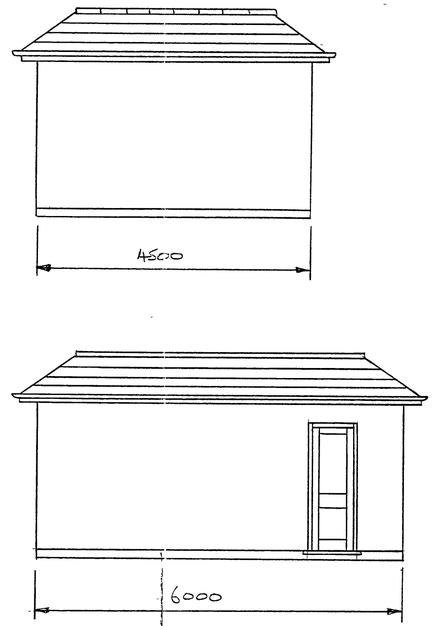


ABOVE GARAGE WEST ELEVATION 1:50


BELOW GARAGE NORTH ELEVATION 1:50

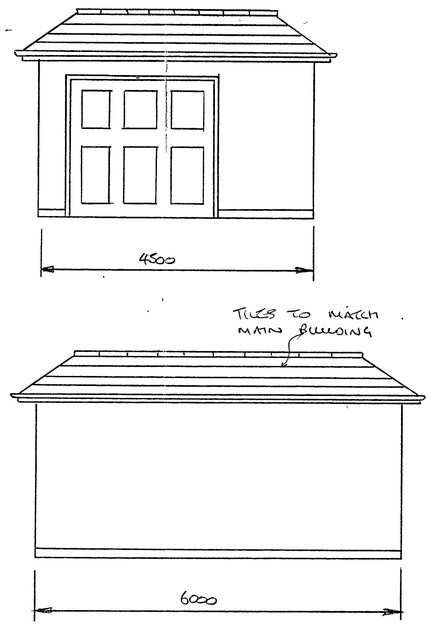

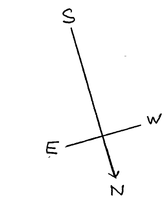

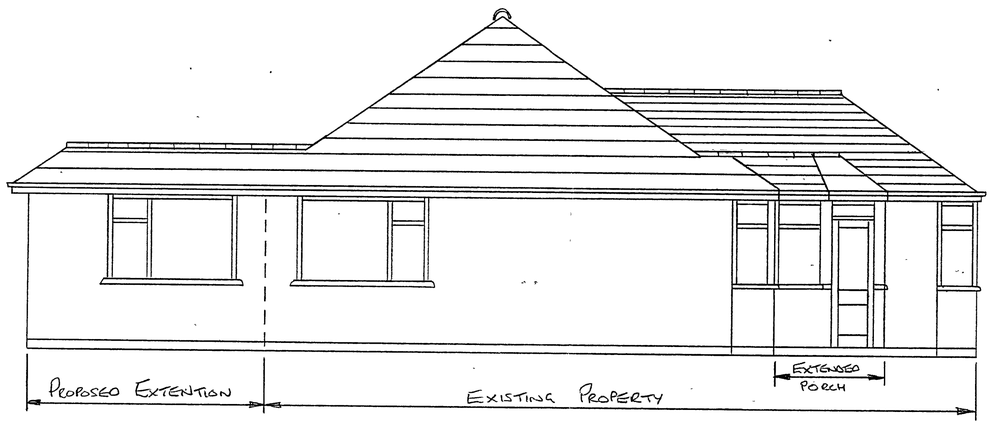

PROPOSED NORTH ELEVATION 1:50

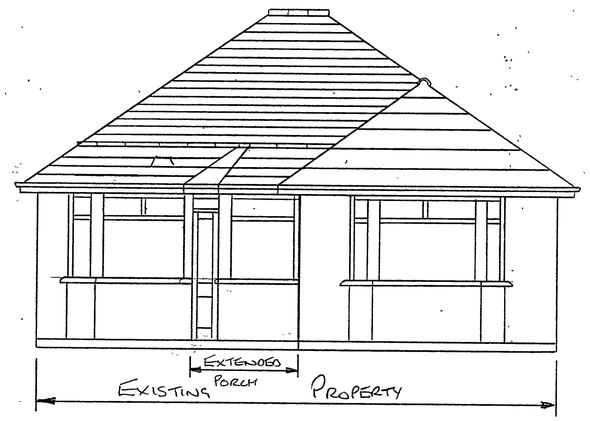

PROPOSED WEST ELEVATION 1:50

ABOVE GARAGE EAST ELEVATION 1:50

ARUN DISTRICT COUNCIL

No.	R	103 ~~206~~	06	
RECEIVED	2 5 06			

CLIENT
Mr & Mrs PAKER

JOB TITLE
ELEVATIONS OF EXTENTION TO PROPERTY AND PROPOSED GARAGE.

DRAWING TITLE
SINGLE STOREY EXTENTION TO DINING AREA AND LOUNGE
NEW ENTRANCE PORCH
NEW GARAGE INCORPERATING HARDSTAND/CROSSOVER AT
22 NORTH LN RUSTINGTON BN16 6PB

SCALE 1:50

DATE 31/3/06 DRWN RP

DRG NO RP/012/02 REV