


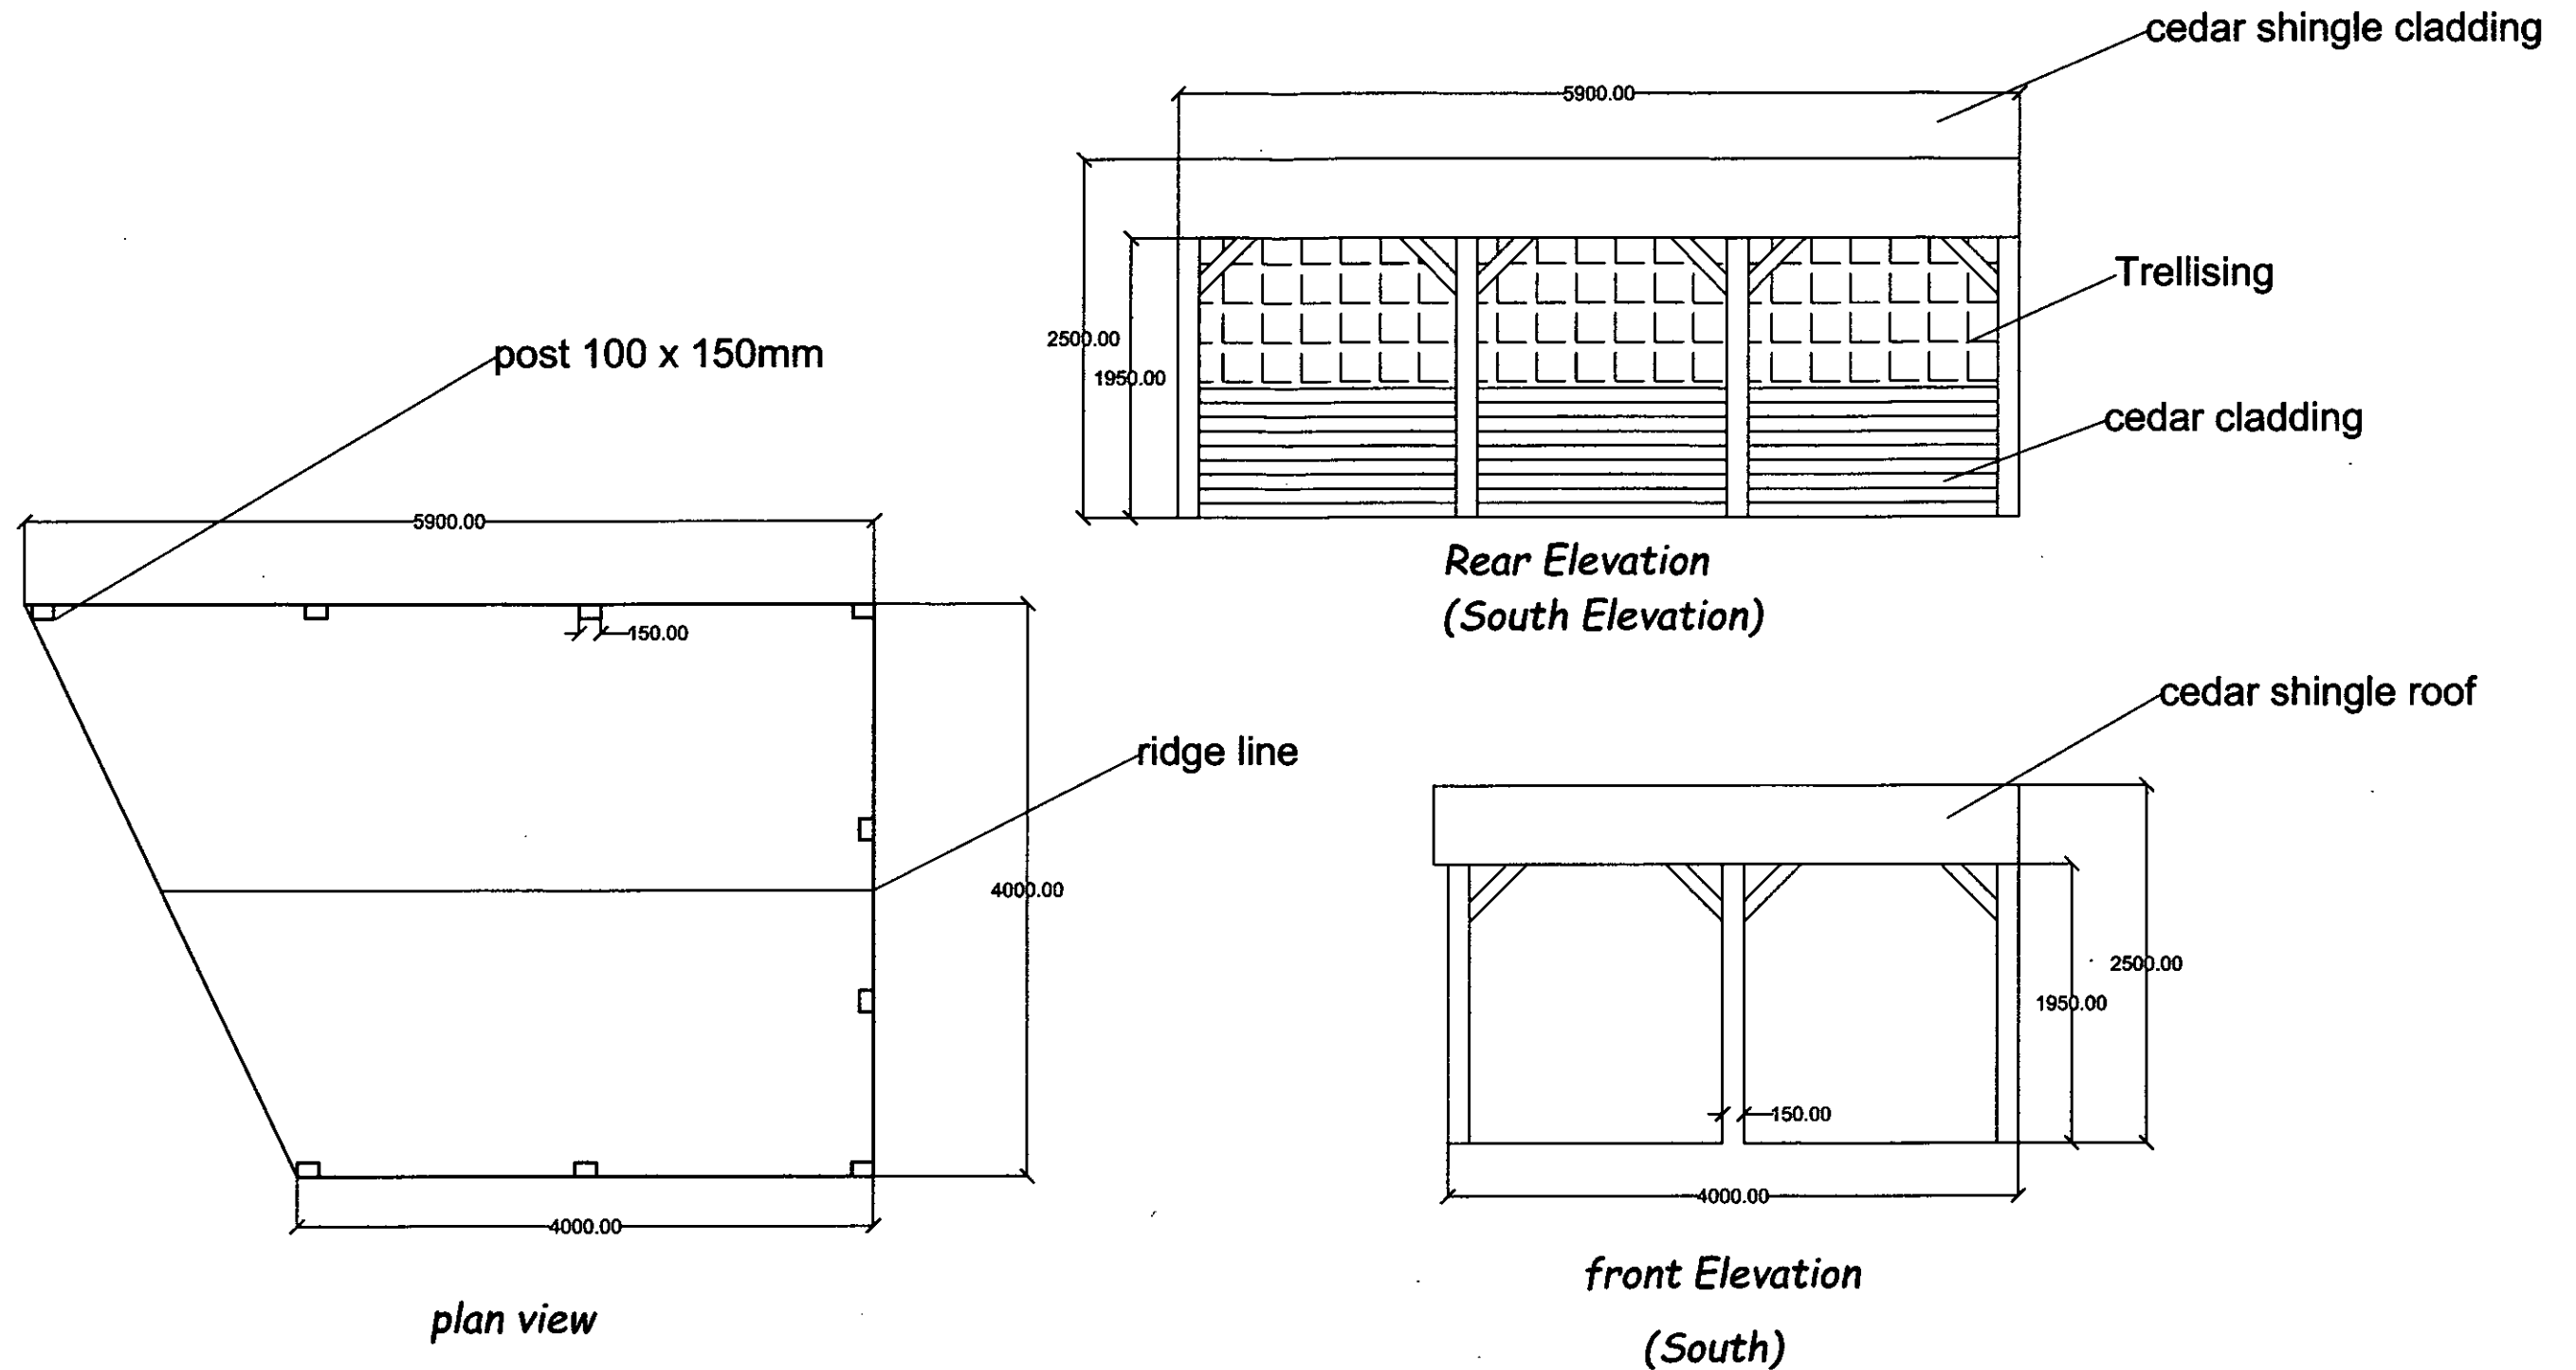

Revision notes:

Rev:	Date:	Notes:
		Mr McGregor 1 Woodbine Cottage Rustington BN16 3ed

Drawn by: RY
Client: Mr McGregor

Project:
Drawing Title:

Date: 16/04/19
Scale @ A3: 1:50
Revision: 1

plan view design