


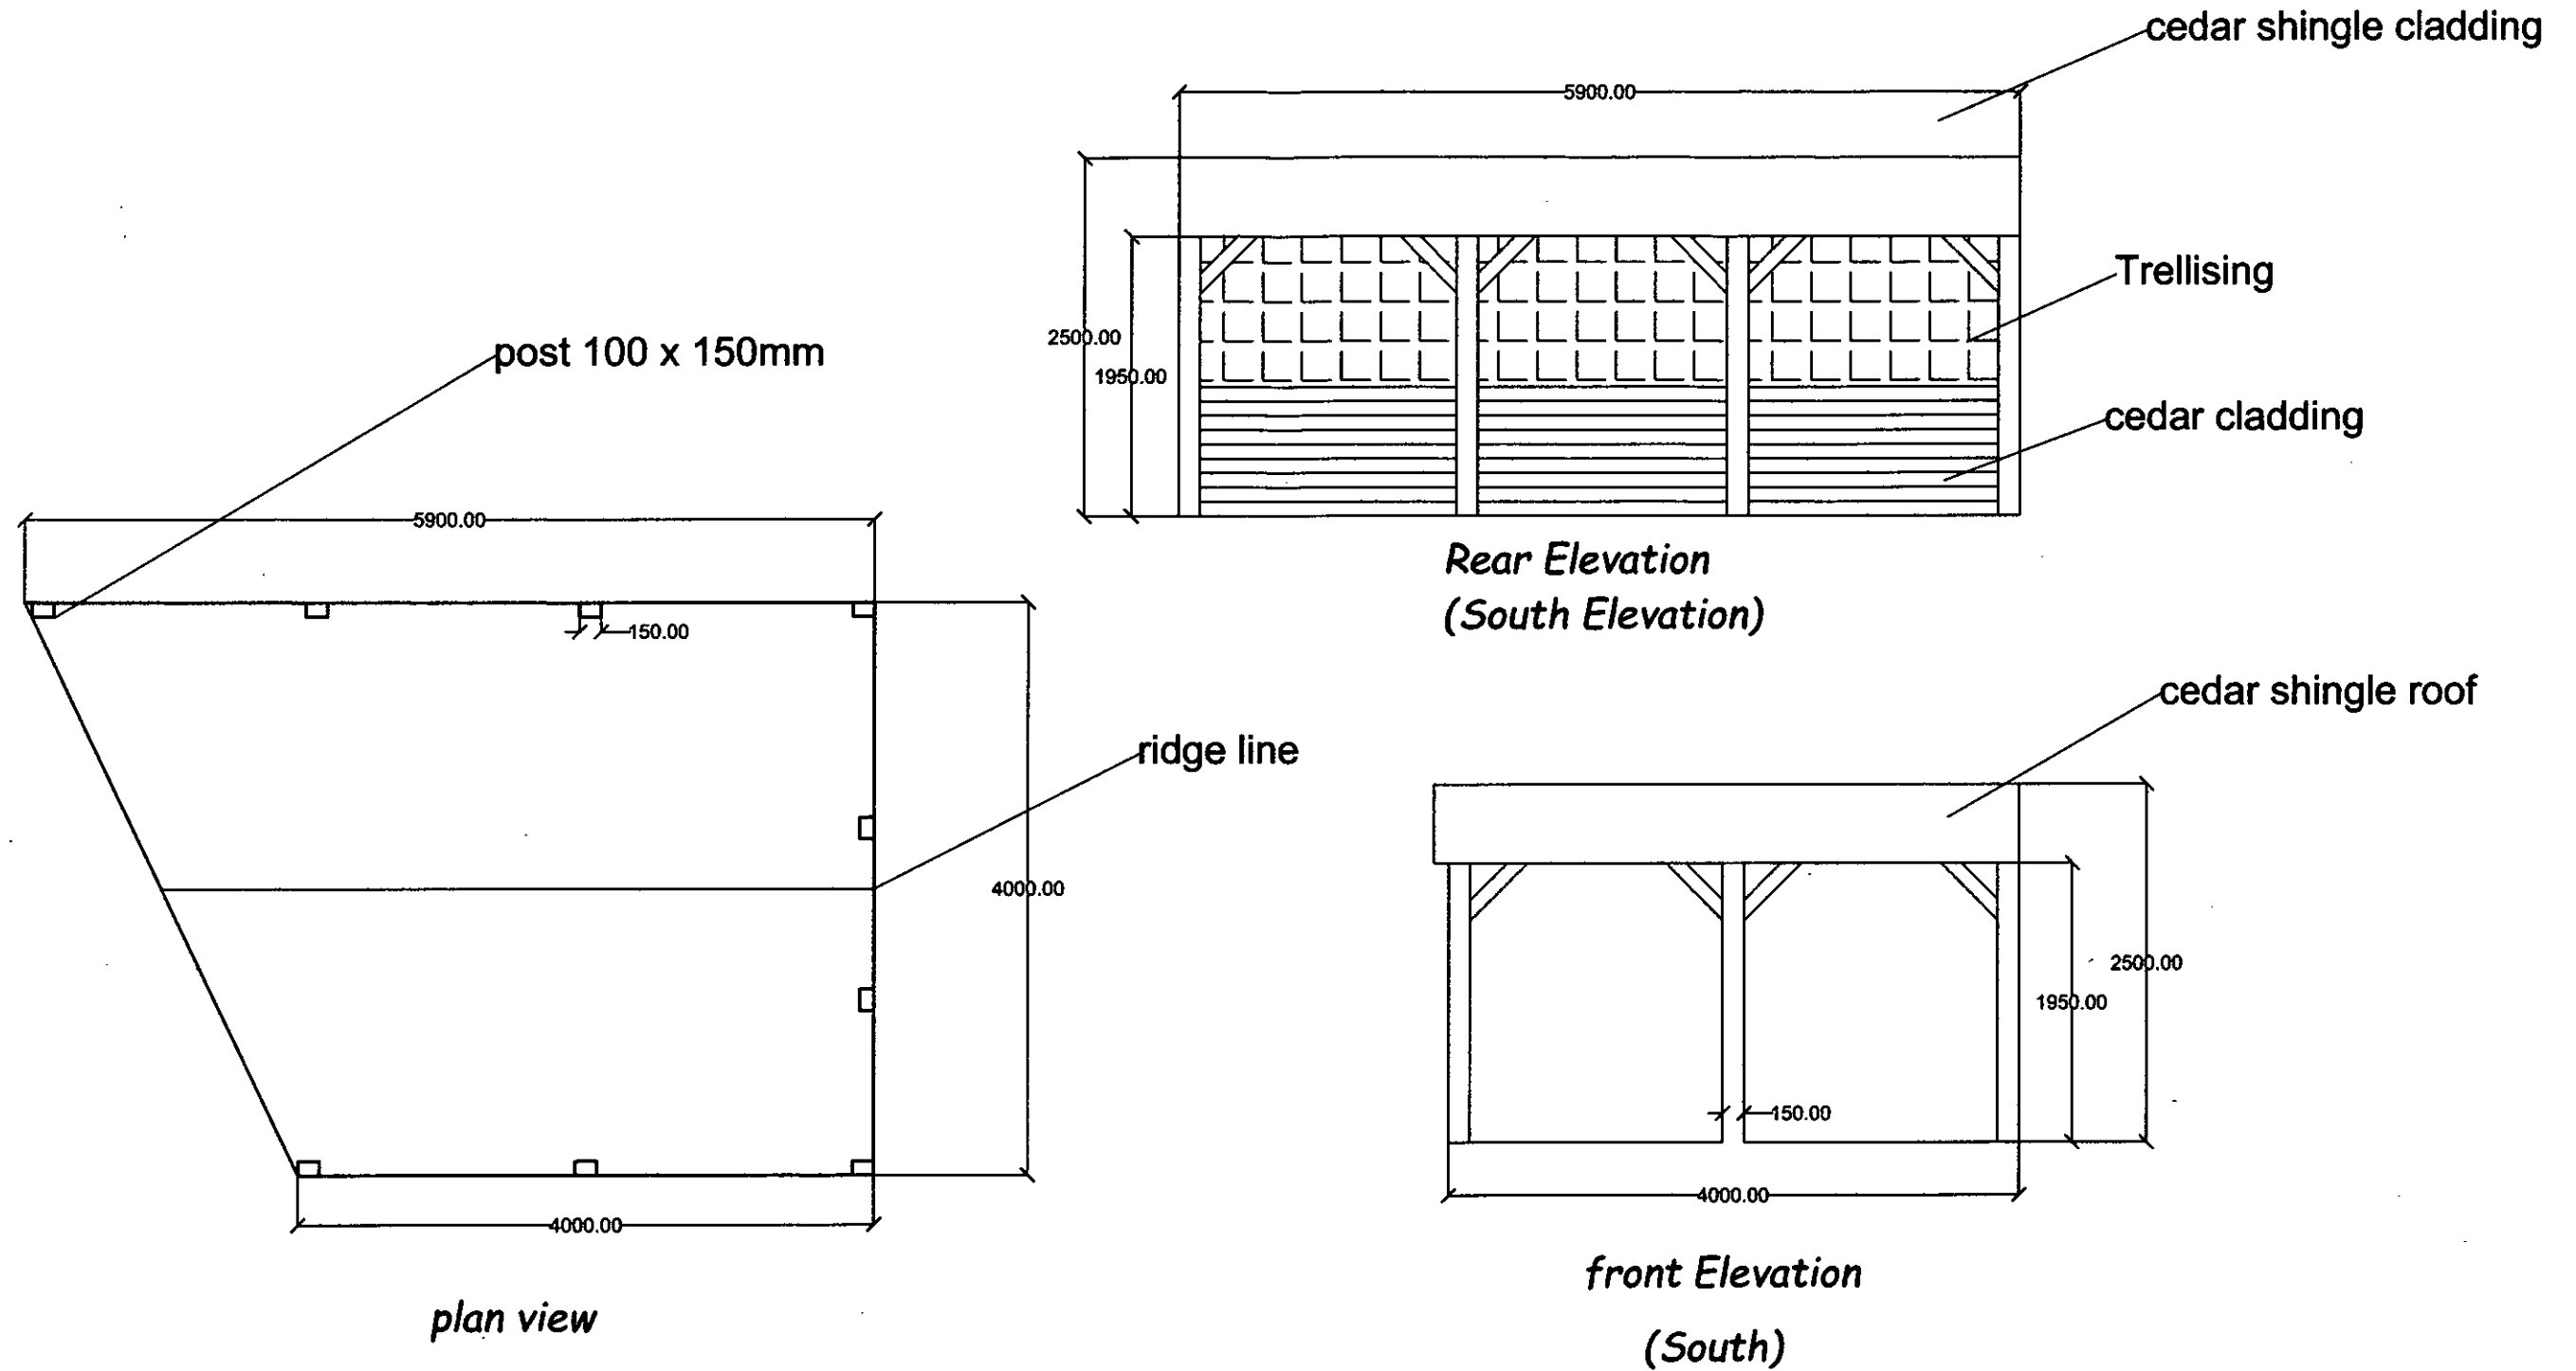

Revision notes:

Rev.	Date:	Notes:
		Mr McGregor 1 Woodbine Cottage Rustington BN16 3ed

Drawn by:

RY

Client:

Mr McGregor

Project:

Drawing Title:

Date:

16/04/19

Scale @ A3:

1:50

Revision:

1

plan view design