
PRELIMINARY 26/01/09

CDM 2007 Health & Safety Information:
This information relates only to 'Significant Hazards' identified on this drawing and is to be read in conjunction with the Designer's Risk Assessment Register.

KEY

STORE PROPERY LAND

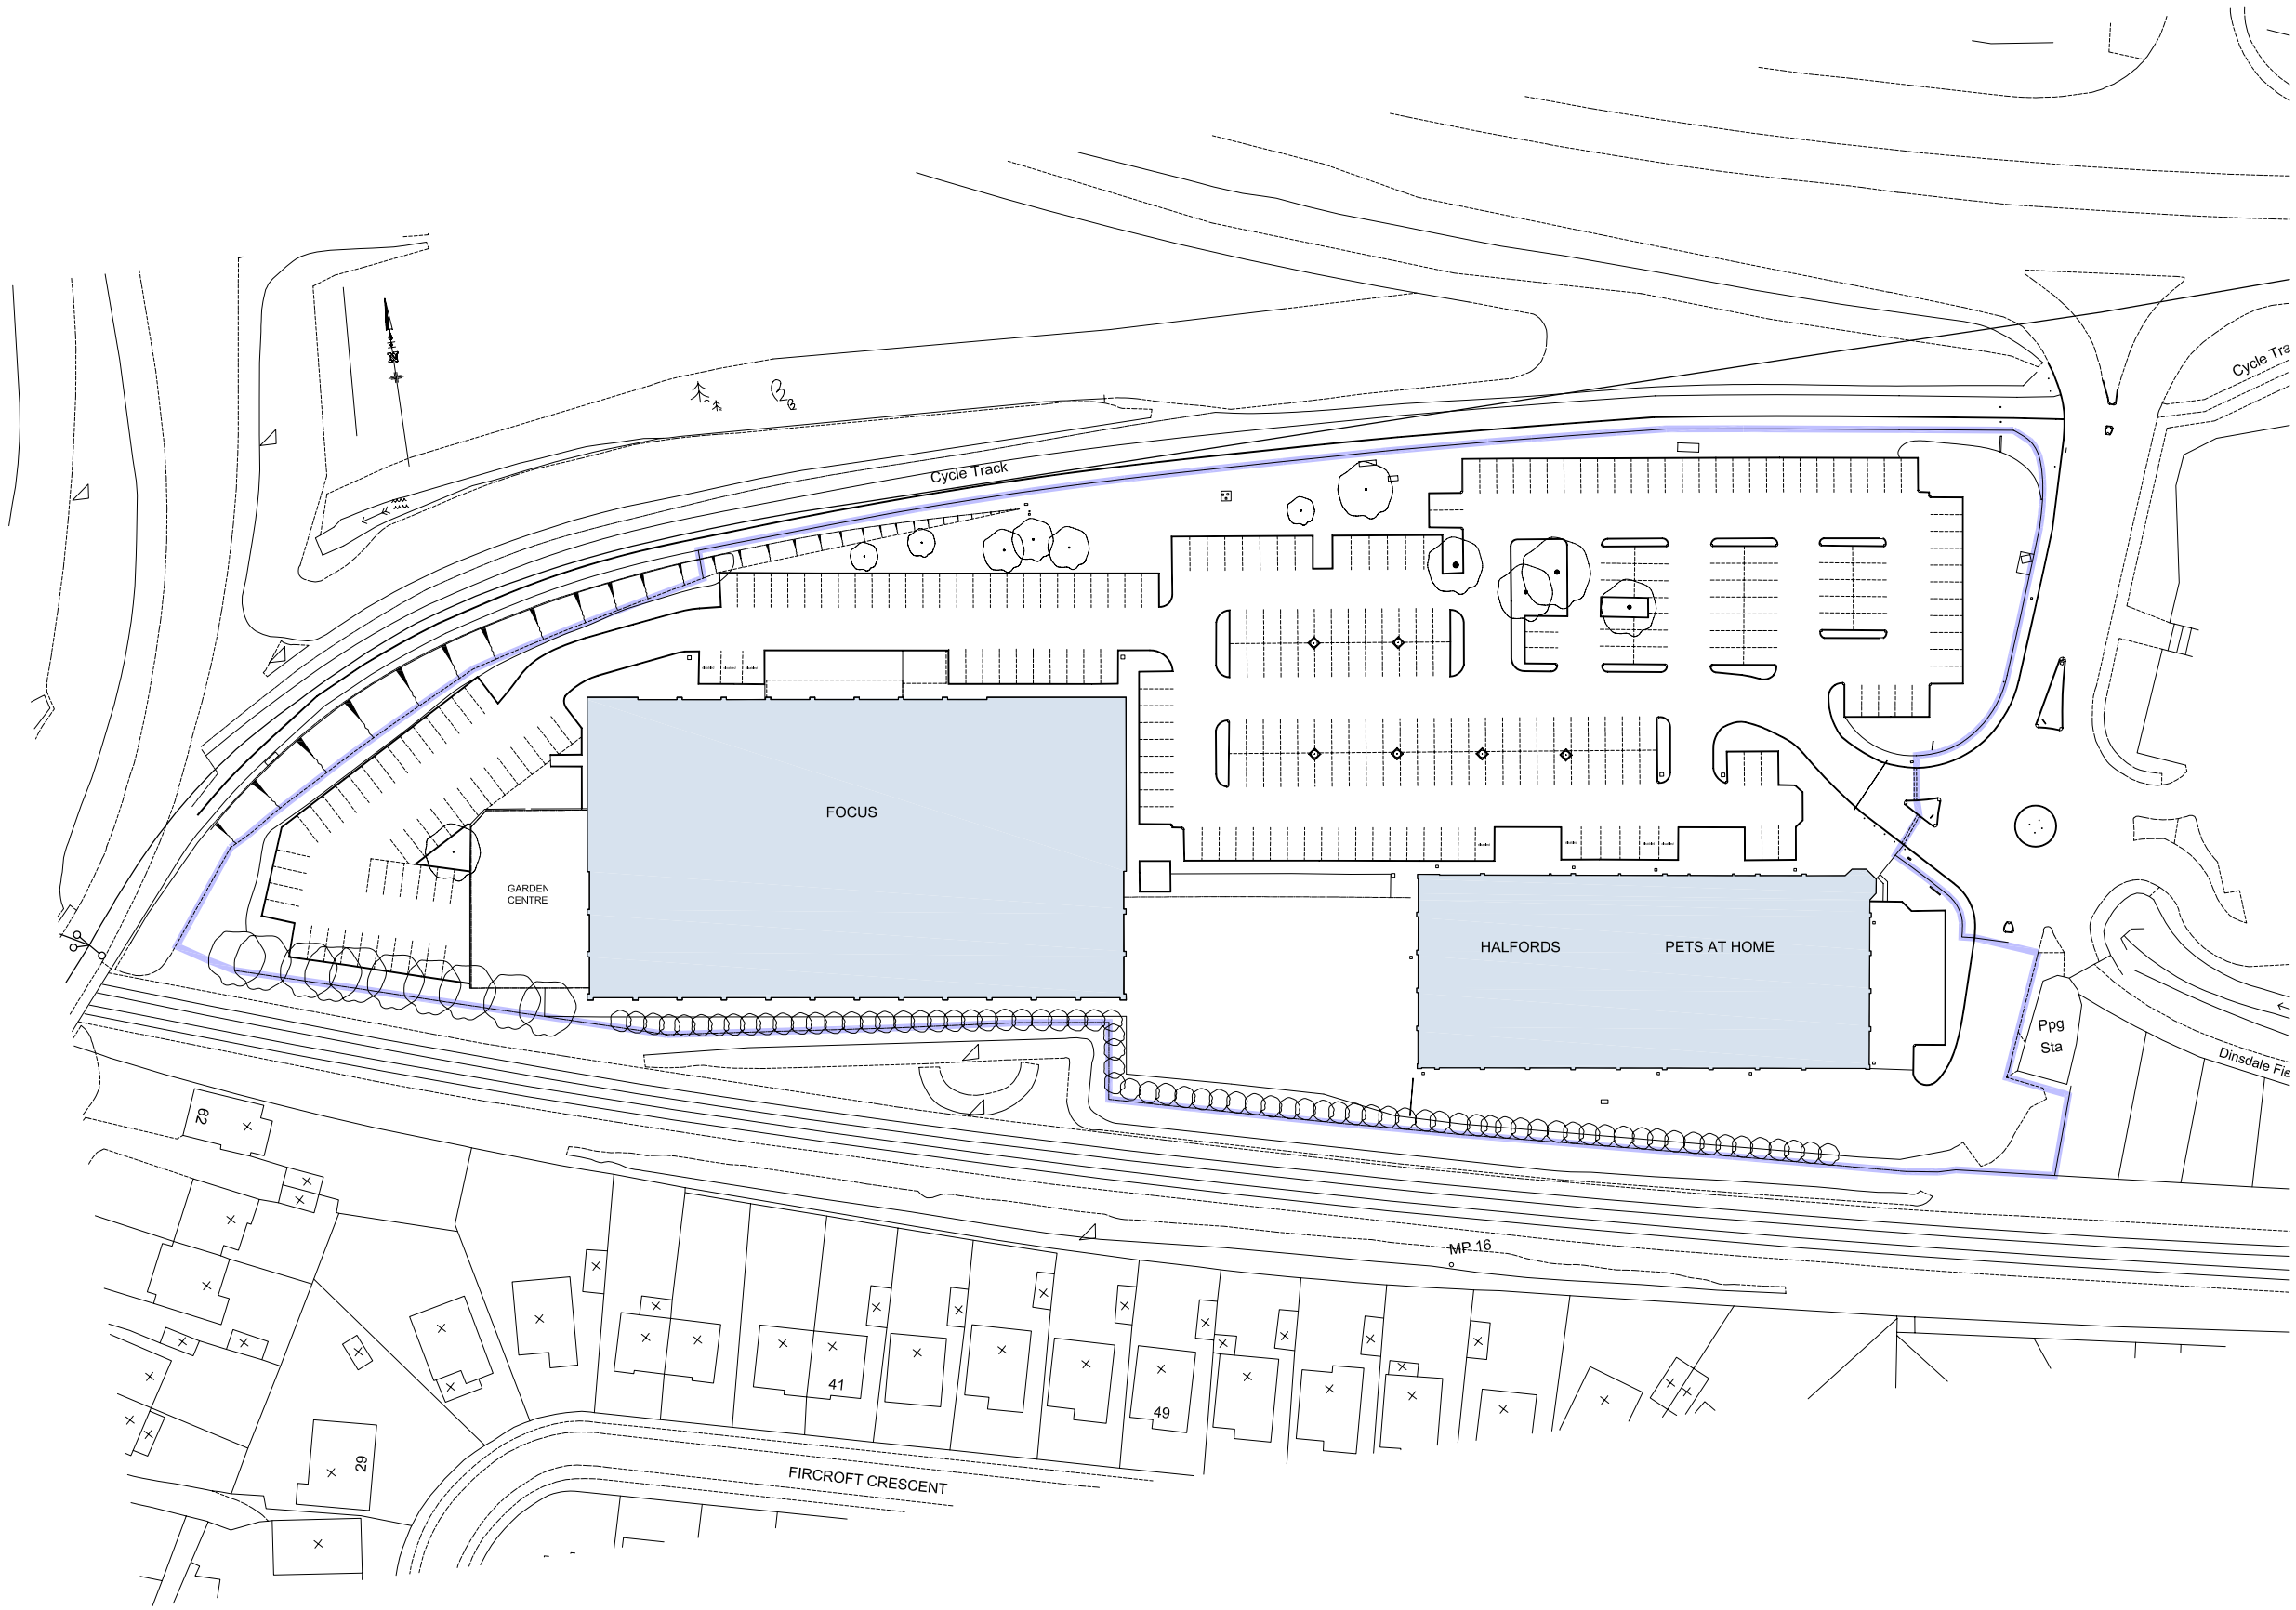








REVISIONS drawn

client
STORE PROPERTY

project
RUSTINGTON
RETAIL PARK

drawing
EXISTING SITE LAYOUT

MICHAEL COOK ASSOCIATES

Brooklyn Chambers
11 Goring Road
Worthing
West Sussex BN12 4AP
Tel: 01903 248777
Fax: 01903 248866
E-Mail: office@michaelcookassociates.co.uk

| | |
|---|---|
| scale 1:500@A1 | drawing no 5279/101 revision - |
| date JAN 2009 | |
| drawn MT | |
| plot checked | CAD File Name: xrefs: |

No dimensions to be scaled from drawing.
The contractor should check all dimensions on site.
It is the contractors responsibility to ensure compliance with Building Regulations.

CAD Plot date:

ARUN DISTRICT COUNCIL R/105/10