
CDM 2007 Health & Safety Information:

This information relates only to 'Significant Hazards' identified on this drawing and is to be read in conjunction with the Designer's Risk Assessment Register.

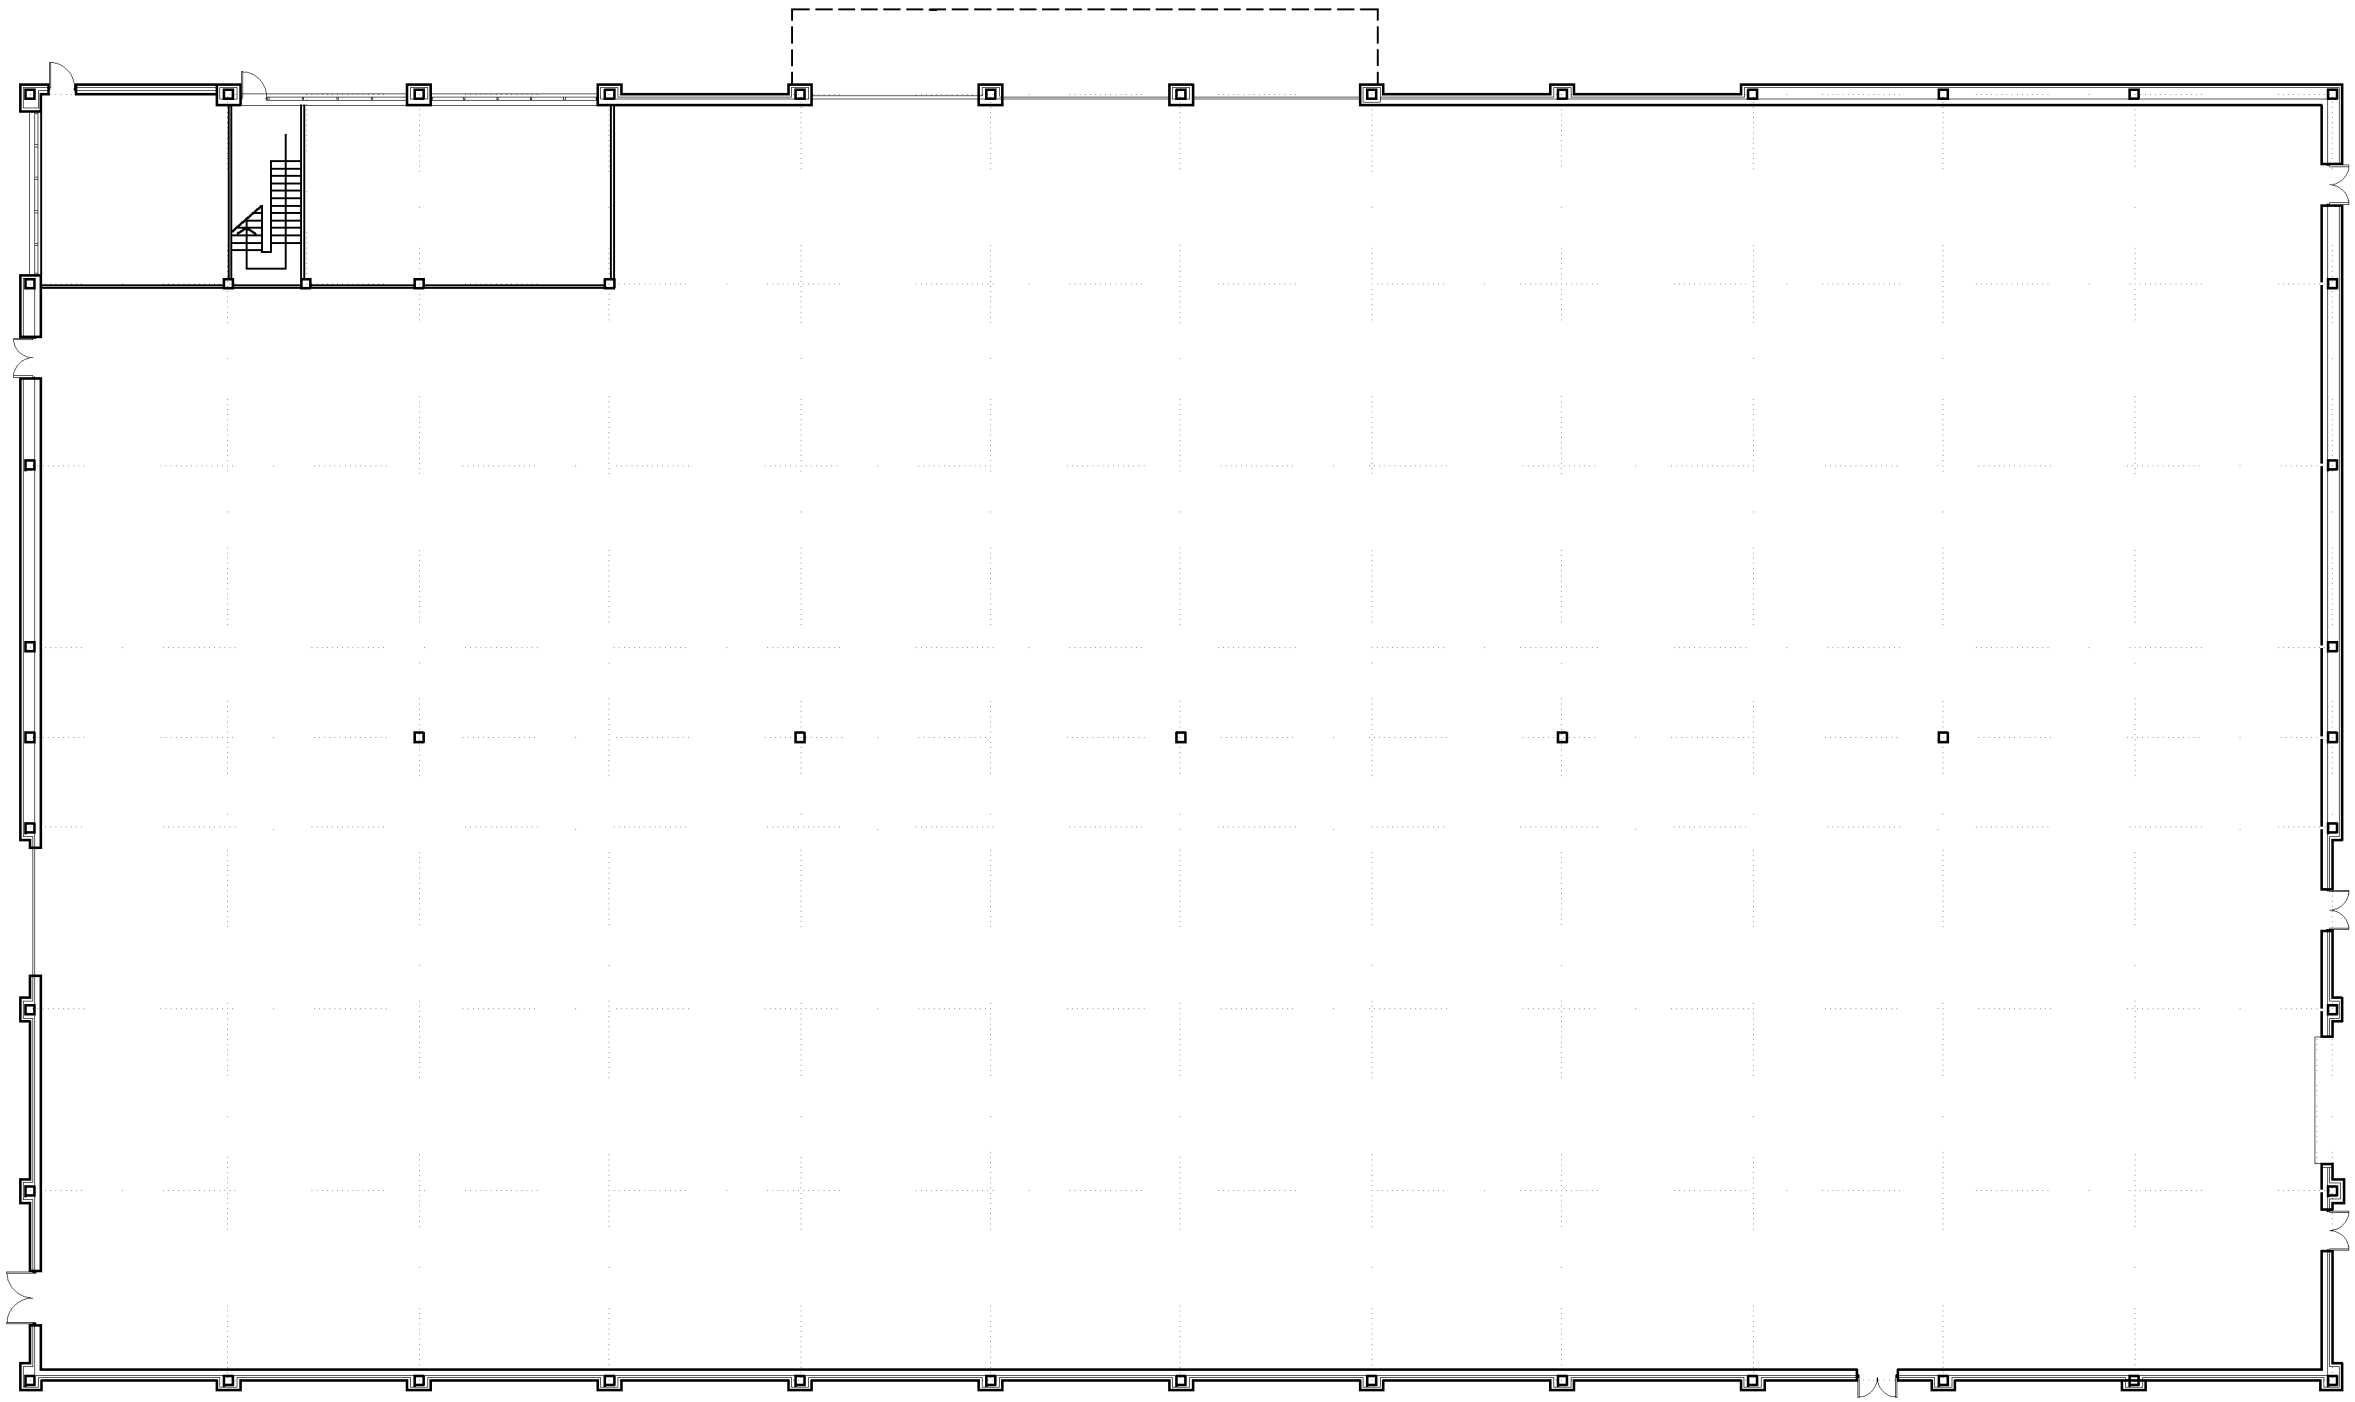

Client's Name
STORE PROPERTY INVESTMENTS Ltd

Job Title
RUSTINGTON RETAIL PARK

Drawing Title
EXISTING PLAN

Scale
1:250 @ A3
metres 2 6 8 10

Drawn | Checked | Date
05.03.10

Job No | Drawing No | Rev
5279 | 102 |

Status
PRELIMINARY

Rev Date Revision Details Dr Ch

Brooklyn Chambers
11 Goring Road
Worthing
West Sussex BN12 4AP
Tel: 01903 248777
Fax: 01903 248666
E-Mail: office@michaelcookassociates.co.uk

MICHAEL COOK ASSOCIATES

CAD Plot date: 19/03/2010 - 19:20:09 5279 master.dwg

ARUN DISTRICT COUNCIL R/105/10/

© Michael Cook Associates Limited. No dimensions to be scaled from drawing. The contractor should check all dimensions on site. It is the contractors responsibility to ensure compliance with Building Regulations.