
CDM 2007 Health & Safety Information:

This information relates only to 'Significant Hazards' identified on this drawing and is to be read in conjunction with the Designer's Risk Assessment Register.

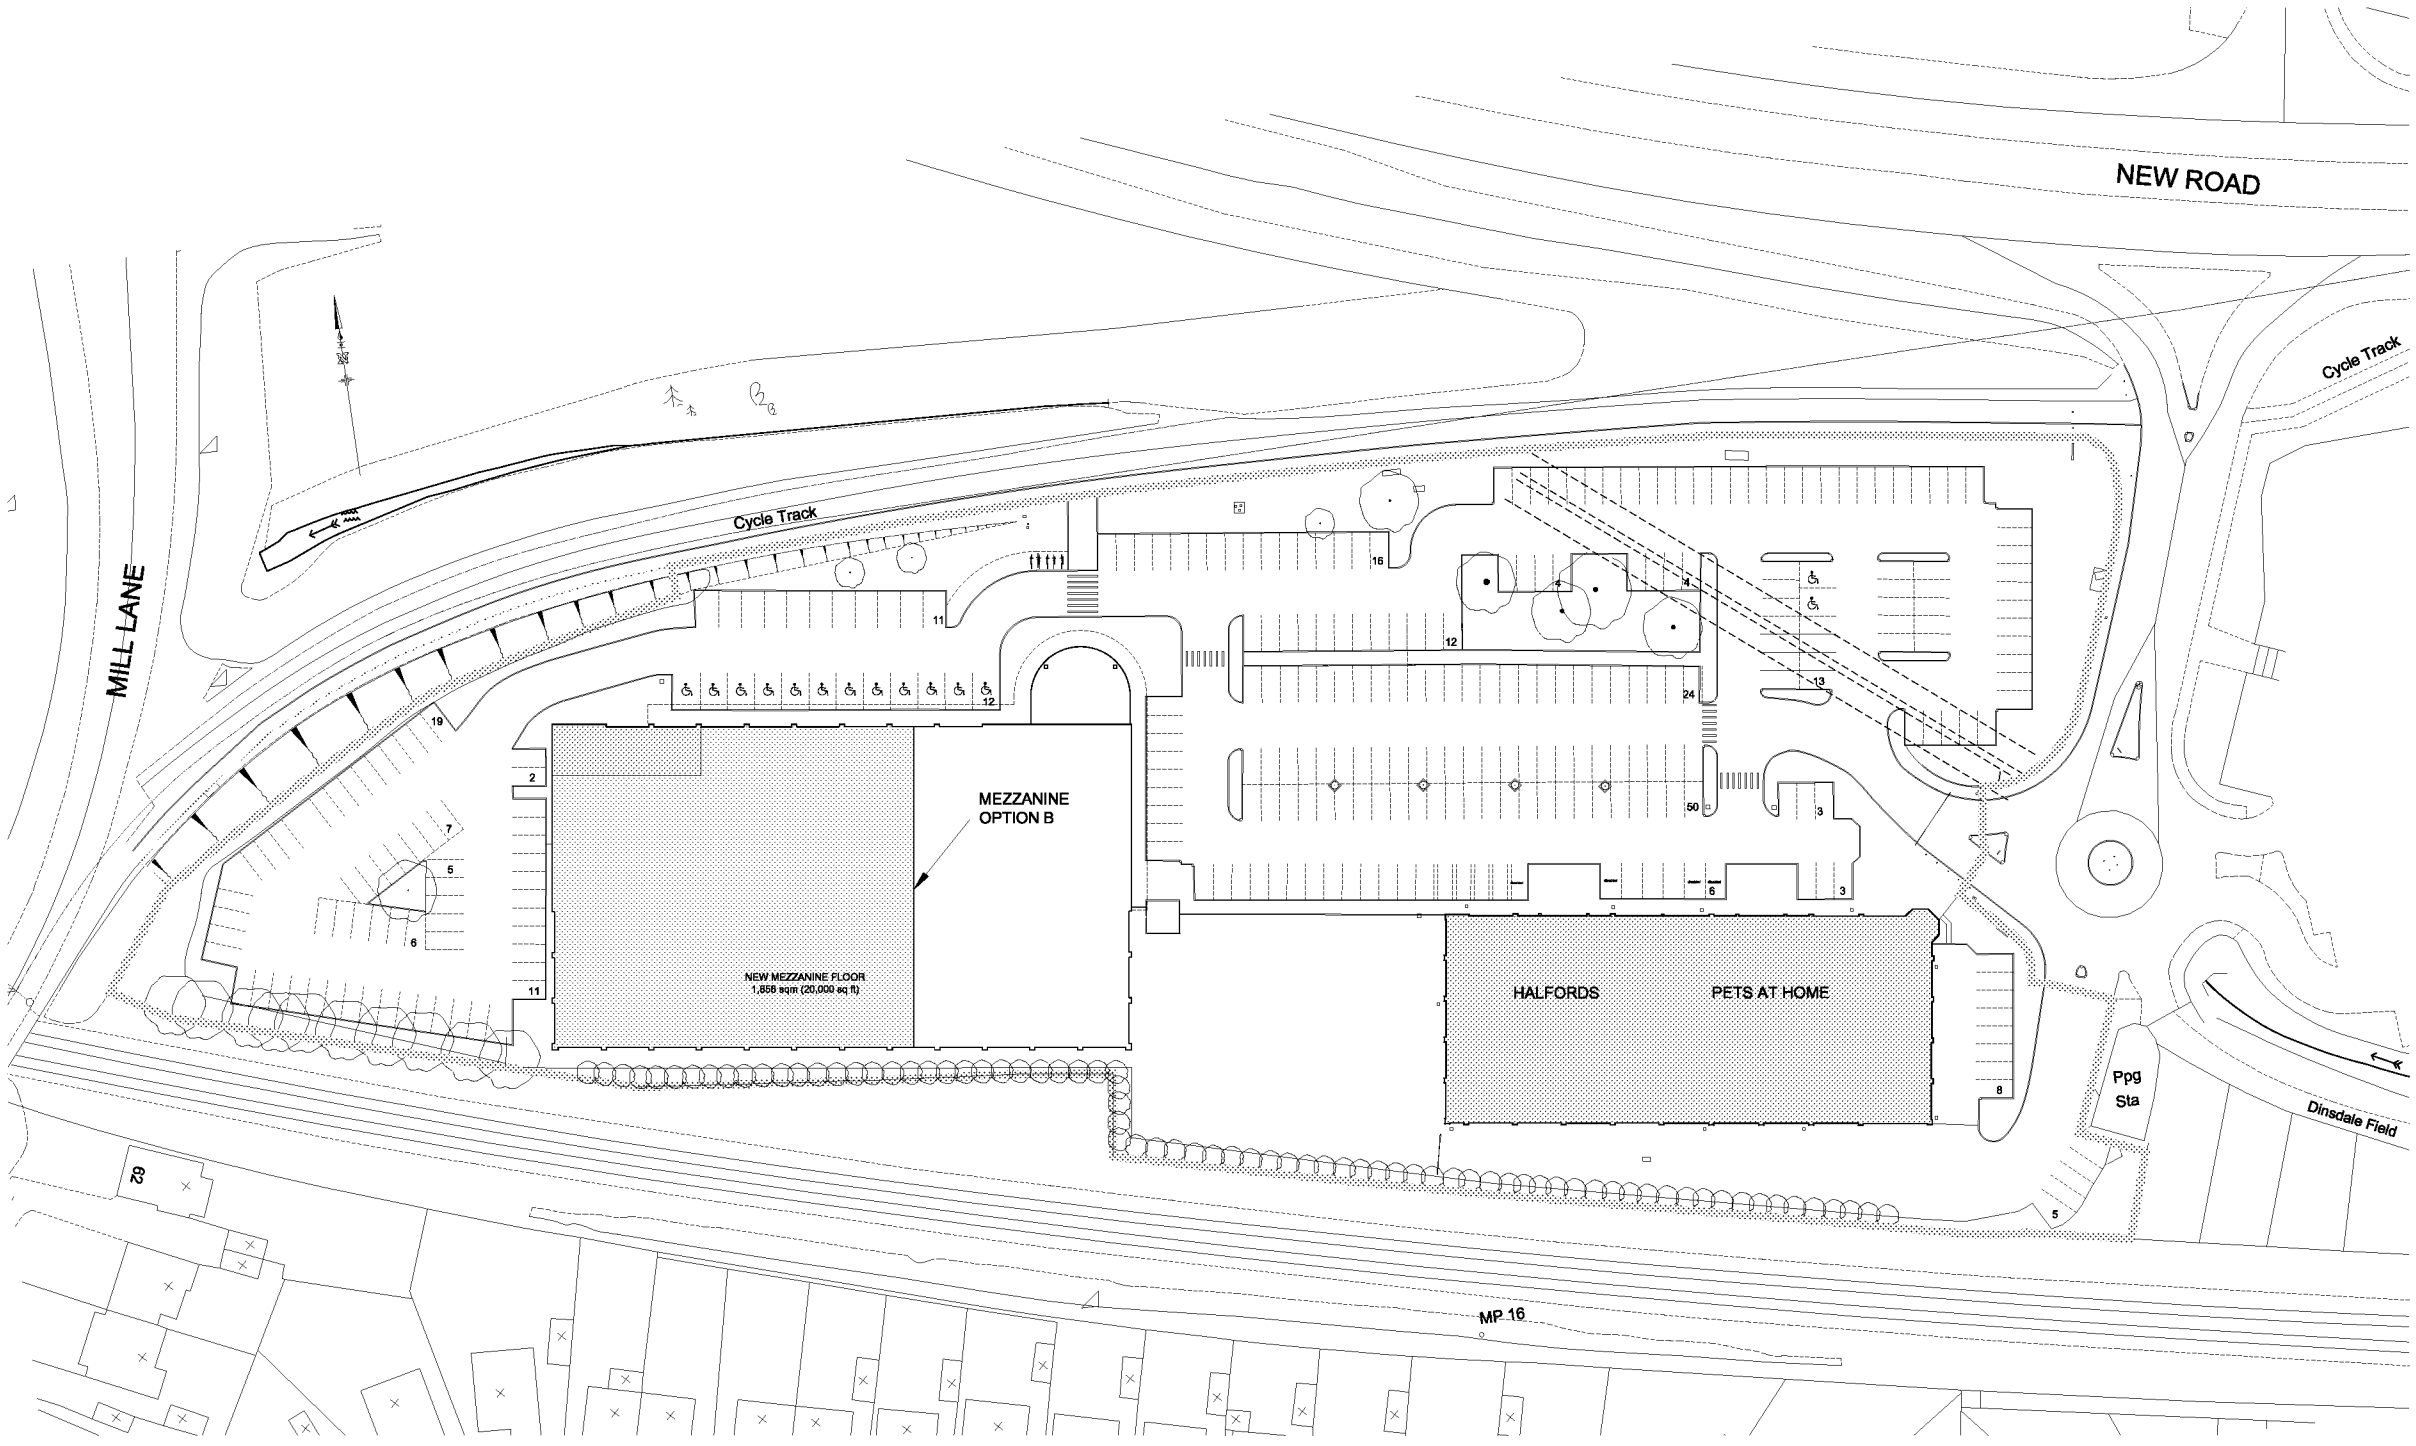

C 100309 No garden centre, parking amended cd
B 091218 Staff parking and yard updated.. mt
A 091217 General amendments. gb
REVISIONS drawn

client
STORE PROPERTY

project
RUSTINGTON
RETAIL PARK

drawing
PROPOSED SITE LAYOUT
MEZZANINE OPTION B

MICHAEL COOK ASSOCIATES
Brooklyn Chambers
11 Goring Road
Worthing
West Sussex BN12 4AP
Tel: 01903 248777
Fax: 01903 249866
E-Mail: office@michaelcookassociates.co.uk

scale	1:500@A1
date	12.03.10
drawn	CD
plot checked	--
drawing no	5279 / 112
revision	.
CAD File Name:	
xrefs:	

No dimensions to be scaled from drawing.
The contractor should check all dimensions on site.
It is the contractors responsibility to ensure compliance with Building Regulations.

CAD Plot date:

ARUN DISTRICT COUNCIL R/105/10