
CDM 2007 Health & Safety Information:

This information relates only to 'Significant Hazards' identified on this drawing and Is to be read In conjunction with the Designer's Risk Assessment Register.

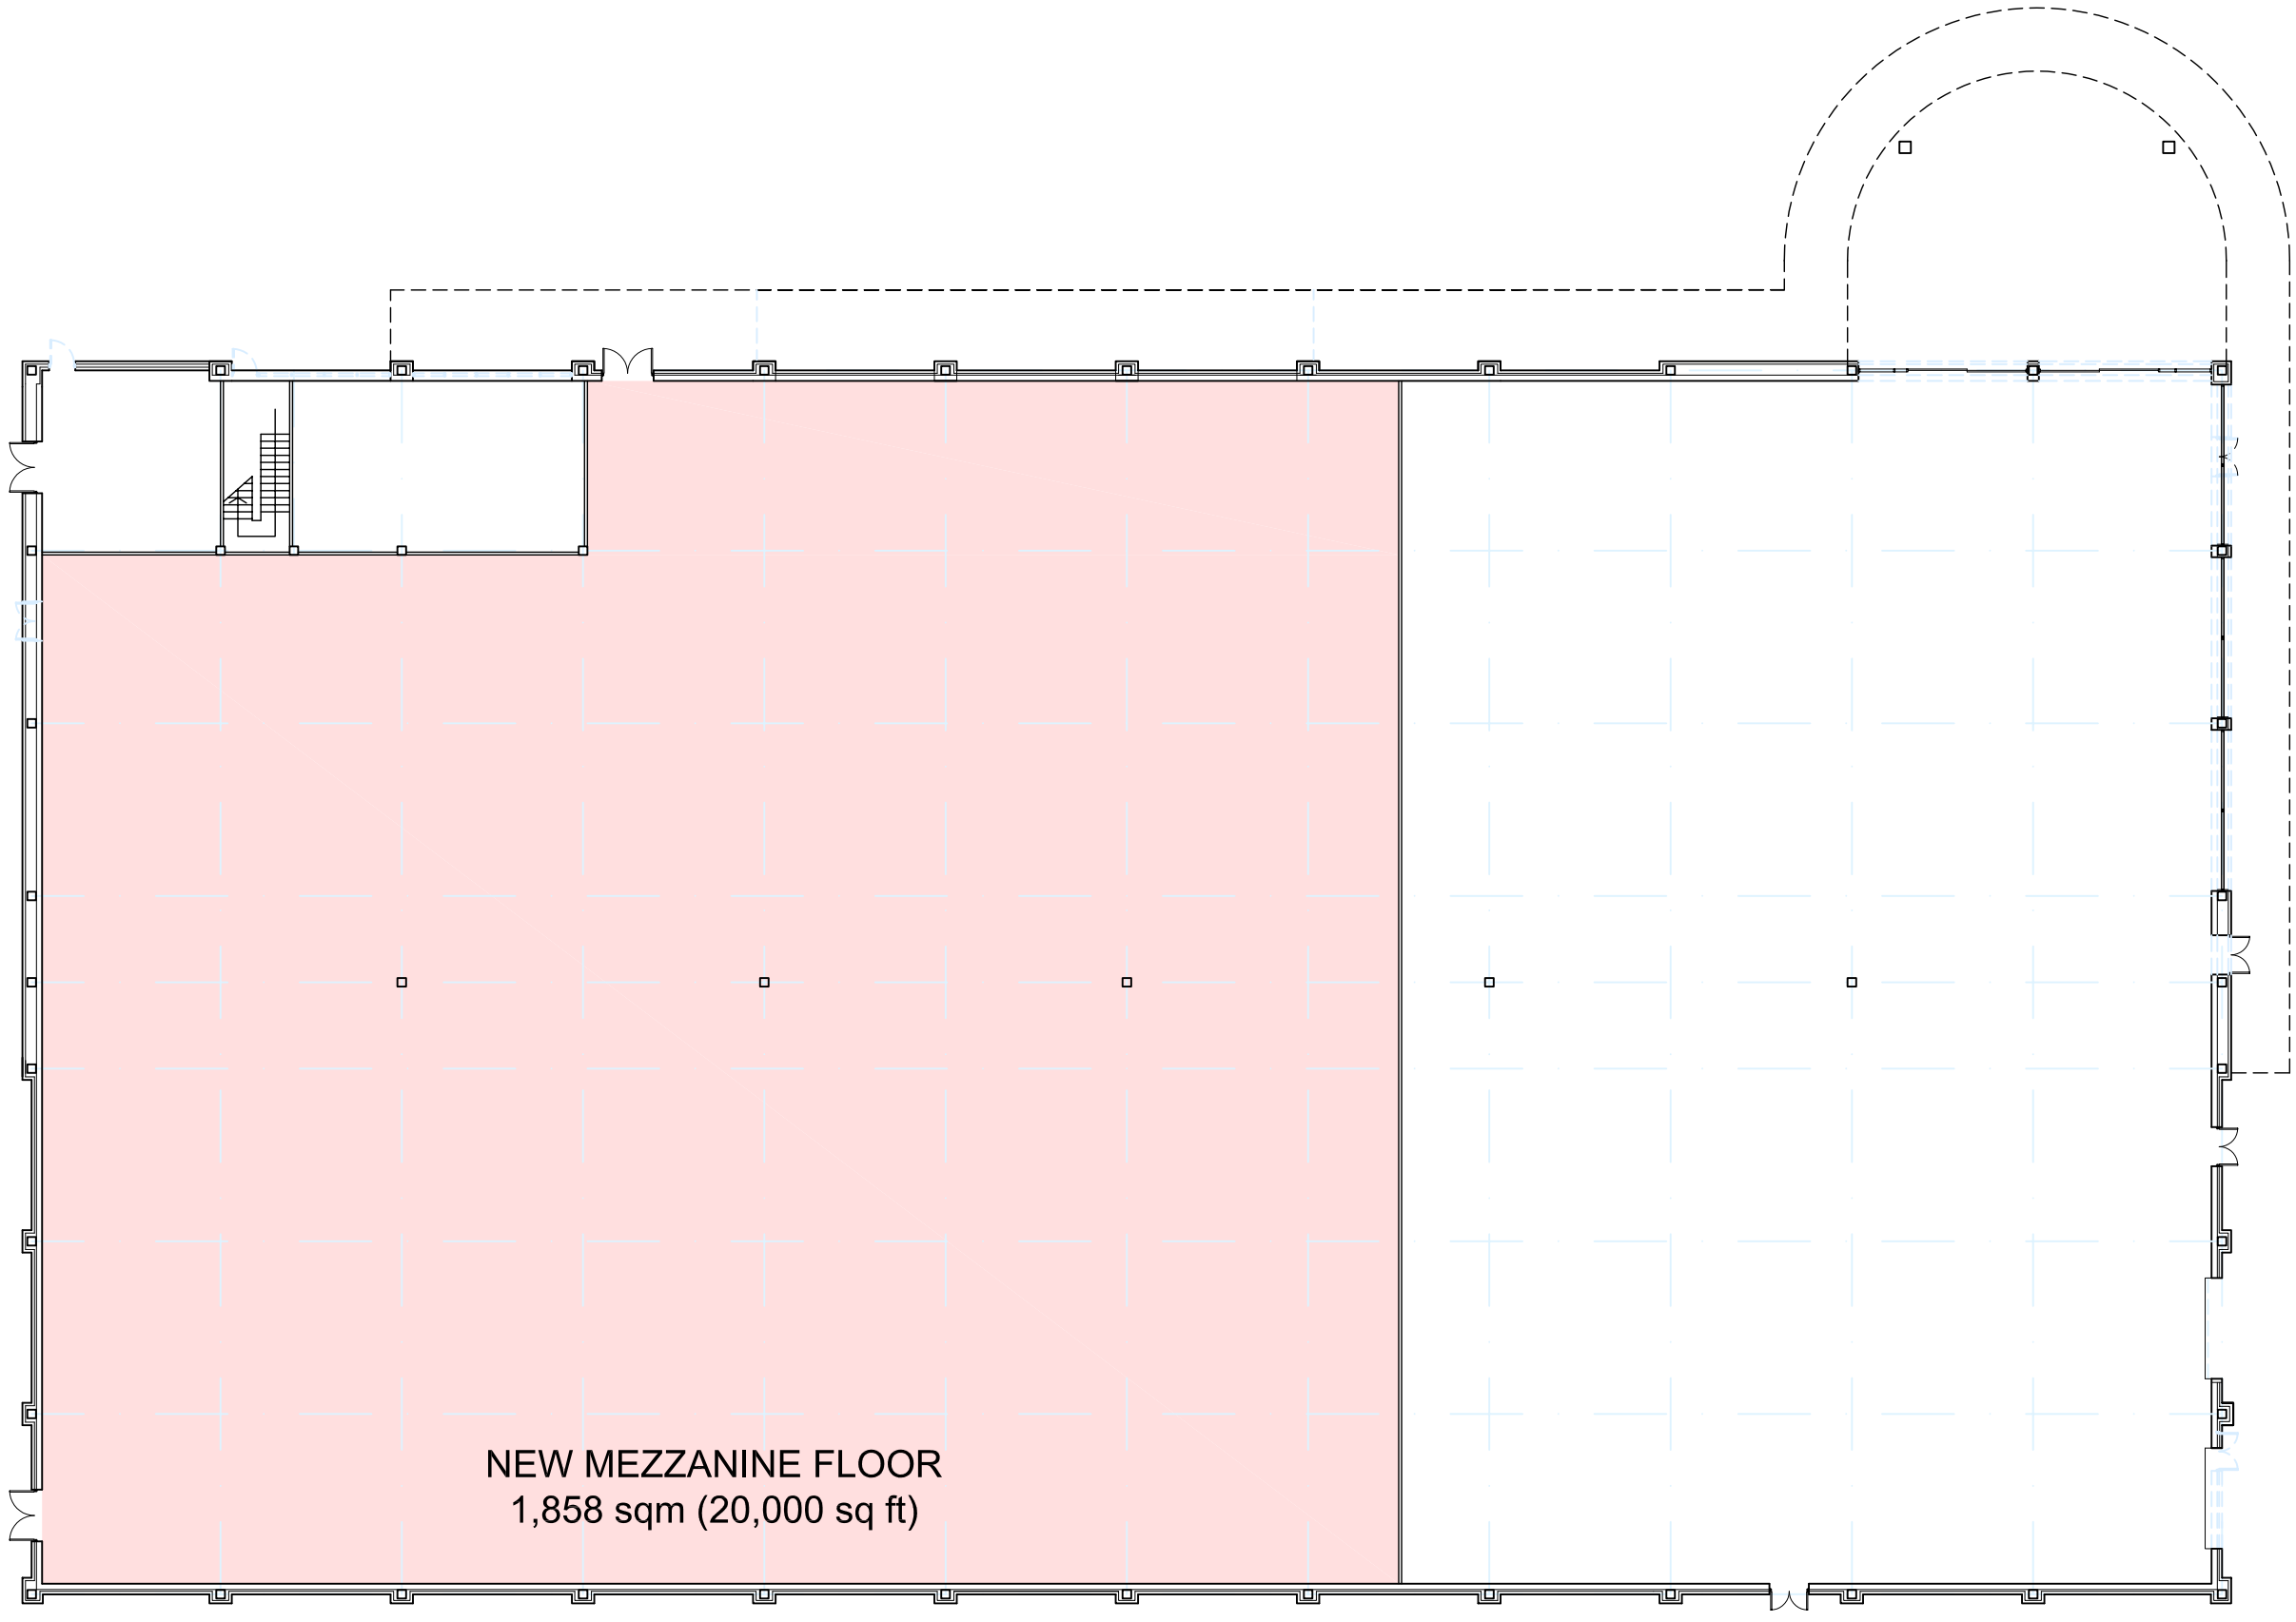

Client's Name
STORE PROPERTY INVESTMENTS Ltd

Job Title
RUSTINGTON RETAIL PARK

Drawing Title
PROPOSED MEZZANINE OPTION B

Scale
1:250 @ A3
metres 2 6 8 10

Drawn	Checked	Date
CD		09.03.10

Job No	Drawing No	Rev
5279	122	

Status
PRELIMINARY

Rev	Date	Revision Details	Dr	Ch

Brooklyn Chambers
11 Goring Road
Worthing
West Sussex BN12 4AP
Tel: 01903 248777
Fax: 01903 248666
E-Mail: office@michaelcookassociates.co.uk

MICHAEL COOK ASSOCIATES

CAD Plot date: 19/03/2010 - 16:23:47 5279 master.dwg

© Michael Cook Associates Limited. No dimensions to be scaled from drawing. The contractor should check all dimensions on site. It is the contractors responsibility to ensure compliance with Building Regulations.

ARUN DISTRICT COUNCIL R/105/10/