


1:50

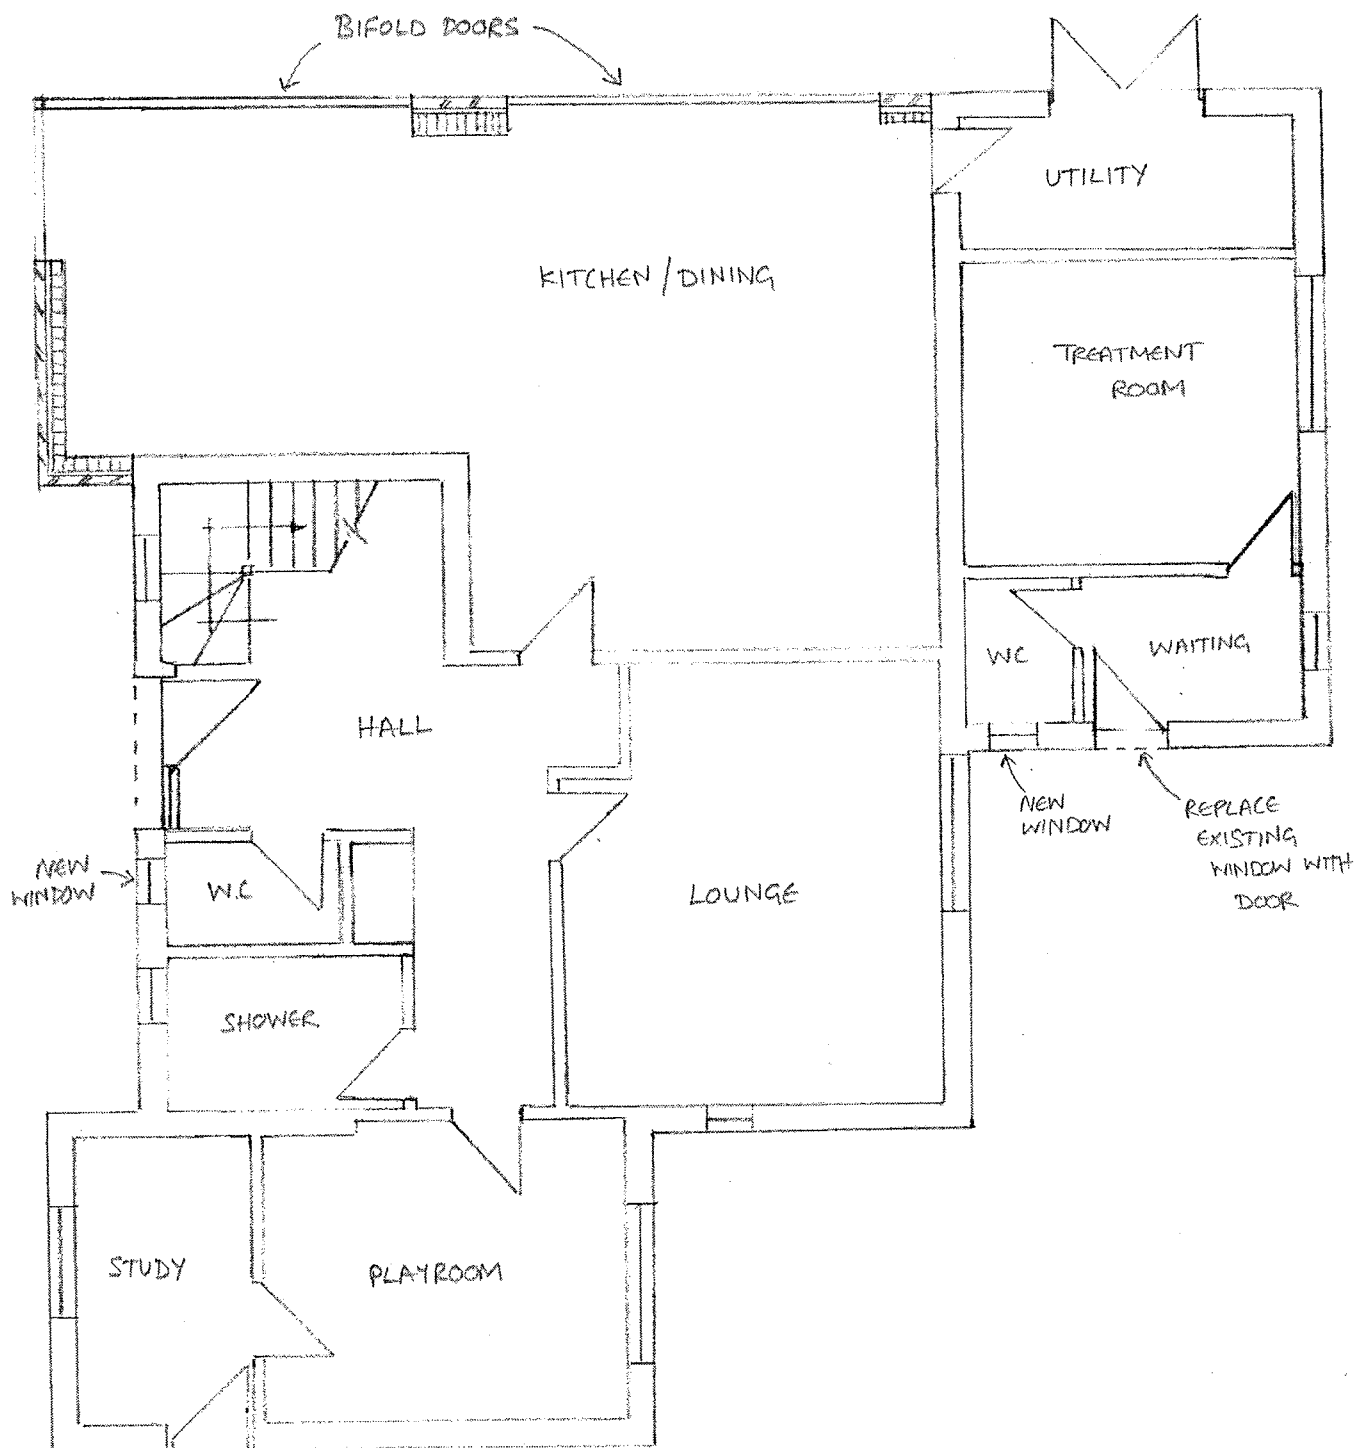

PROPOSED GROUND FLOOR PLAN

1:50