
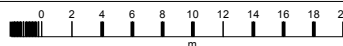


4 HUDSON DRIVE, RUSTINGTON

REVISIONS A dimensions to side boundary confirmed 23/7/26

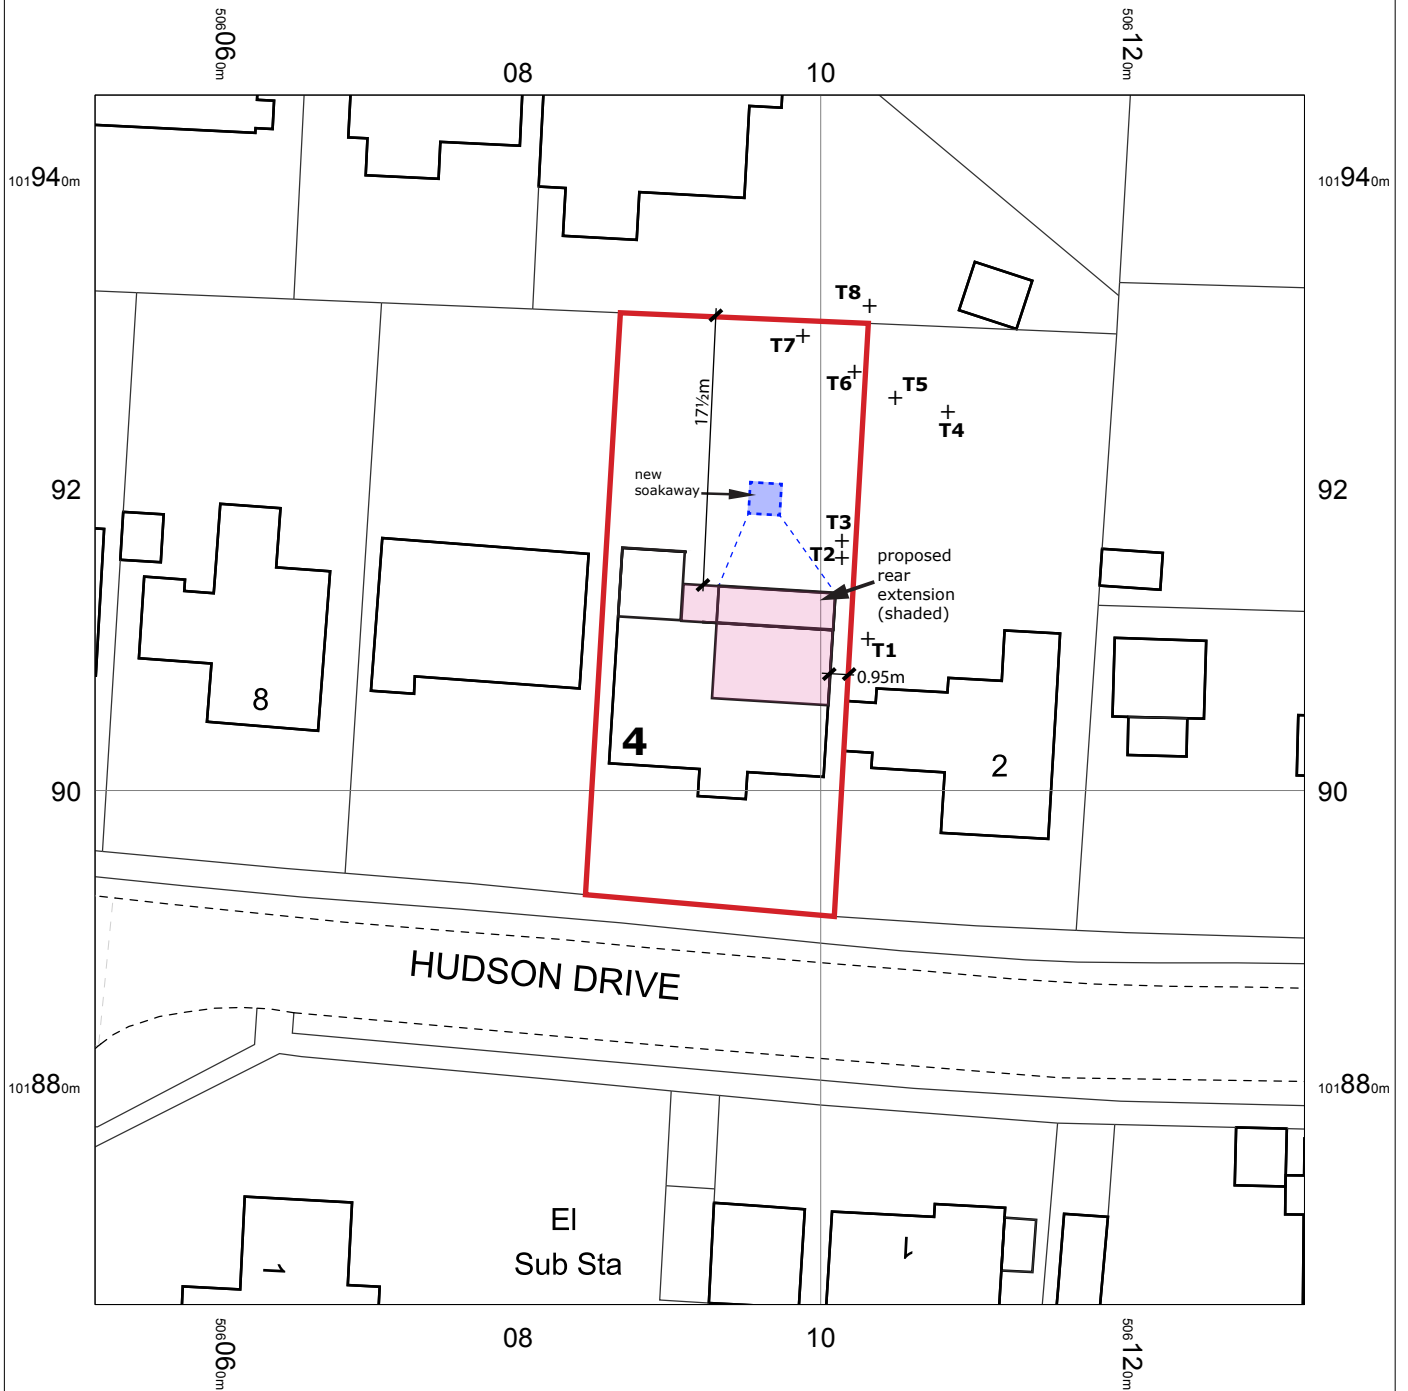


TREE SCHEDULE

T1 cherry
T2 magnolia
T3 magnolia
T4 leylandii
T5 pittosporium
T6 apple
T7 ornamental plum
T8 silver birch

OS MasterMap 1250/2500/10000 scale
Monday, June 29, 2026, ID: CM-01285388
www.centremapslive.co.uk

1:500 scale print at A4, Centre: 506092 E, 101906 N

© Crown Copyright Ordnance Survey. Licence no.
AC0000849896

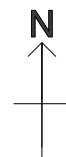

Wayne Gander MCIAT
Chartered Architectural Technologist
98 Durrington Lane, Worthing,
West Sussex BN13 2RQ
M 07808 887896
E waynegander08@gmail.com

