



ARUN DISTRICT COUNCIL			
No.	R	106	07
RECEIVED	12/4/07		


PLAN PH1

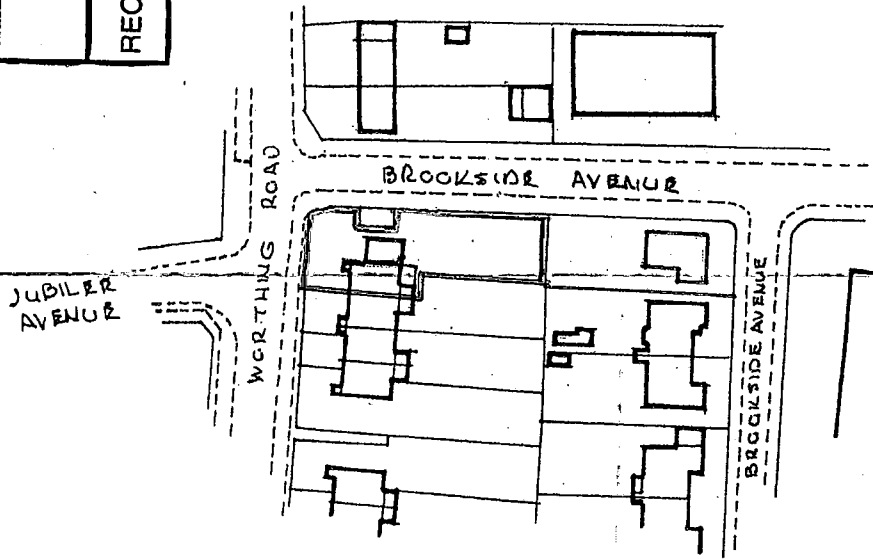

LOCATION
PLAN
SCALE 1:1250

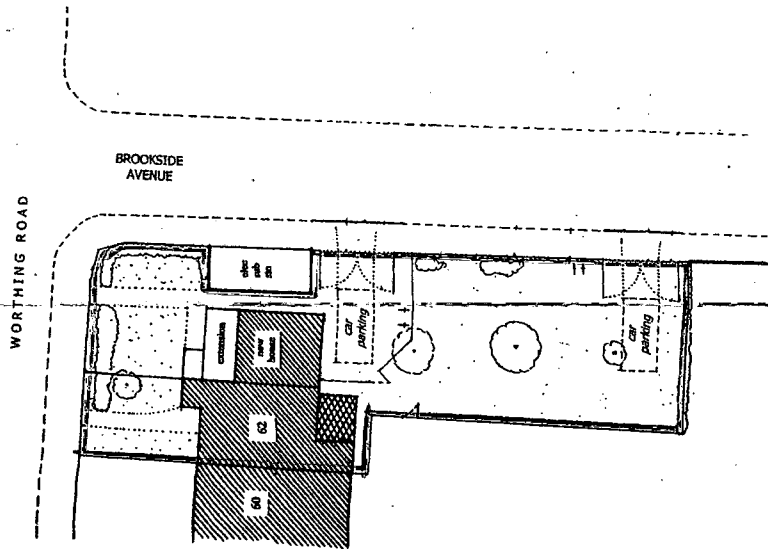

BLOCK
PLAN
SCALE 1:500

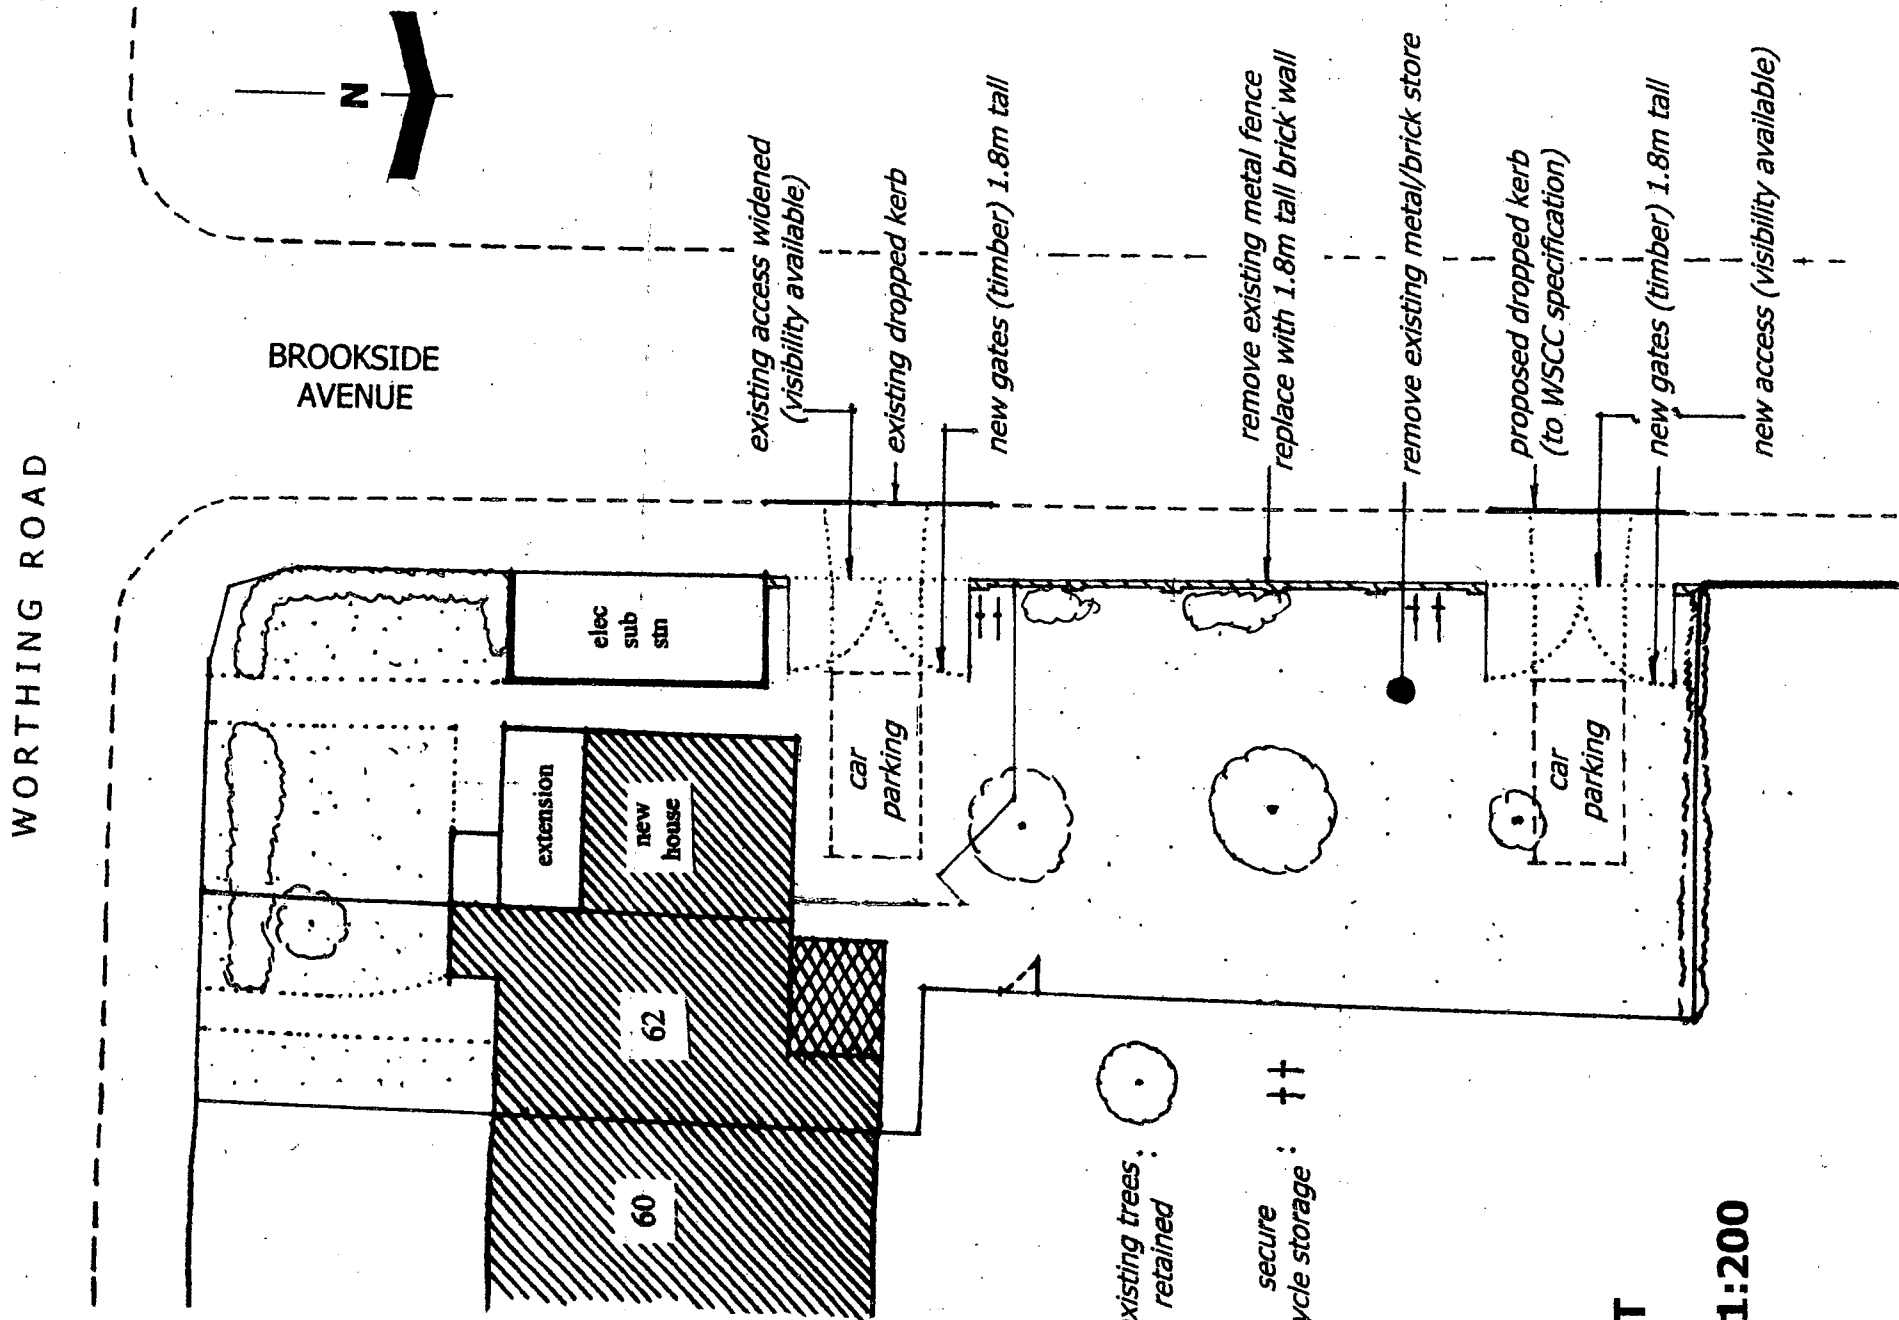

LAYOUT
PLAN
SCALE 1:200