



ARUN DISTRICT COUNCIL		
No.	R	106 of
SUBSTATION		
RECEIVED	4/6/07	


PLAN PH1 A

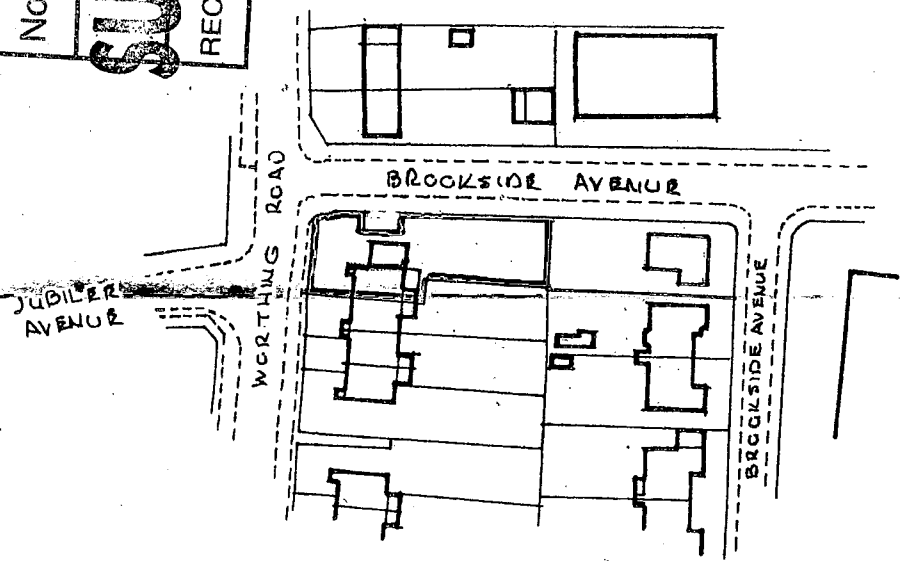

**LOCATION
PLAN
SCALE 1:1250**

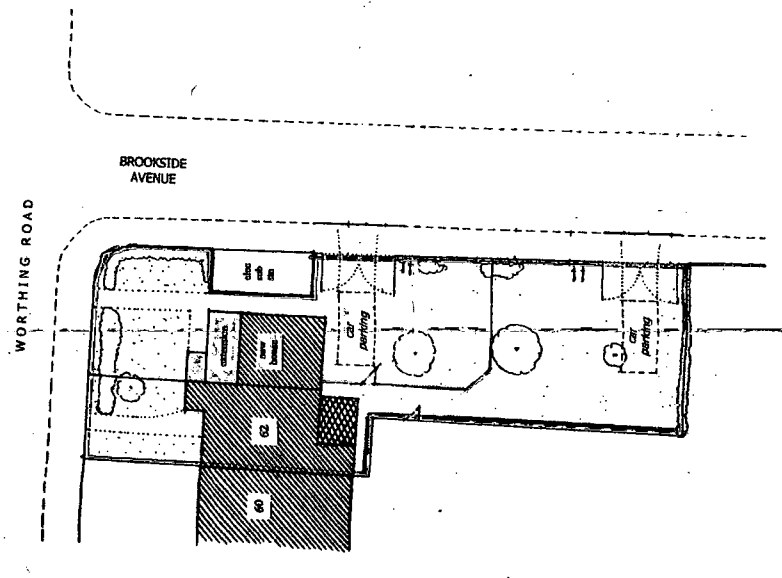

**BLOCK
PLAN
SCALE 1:500**

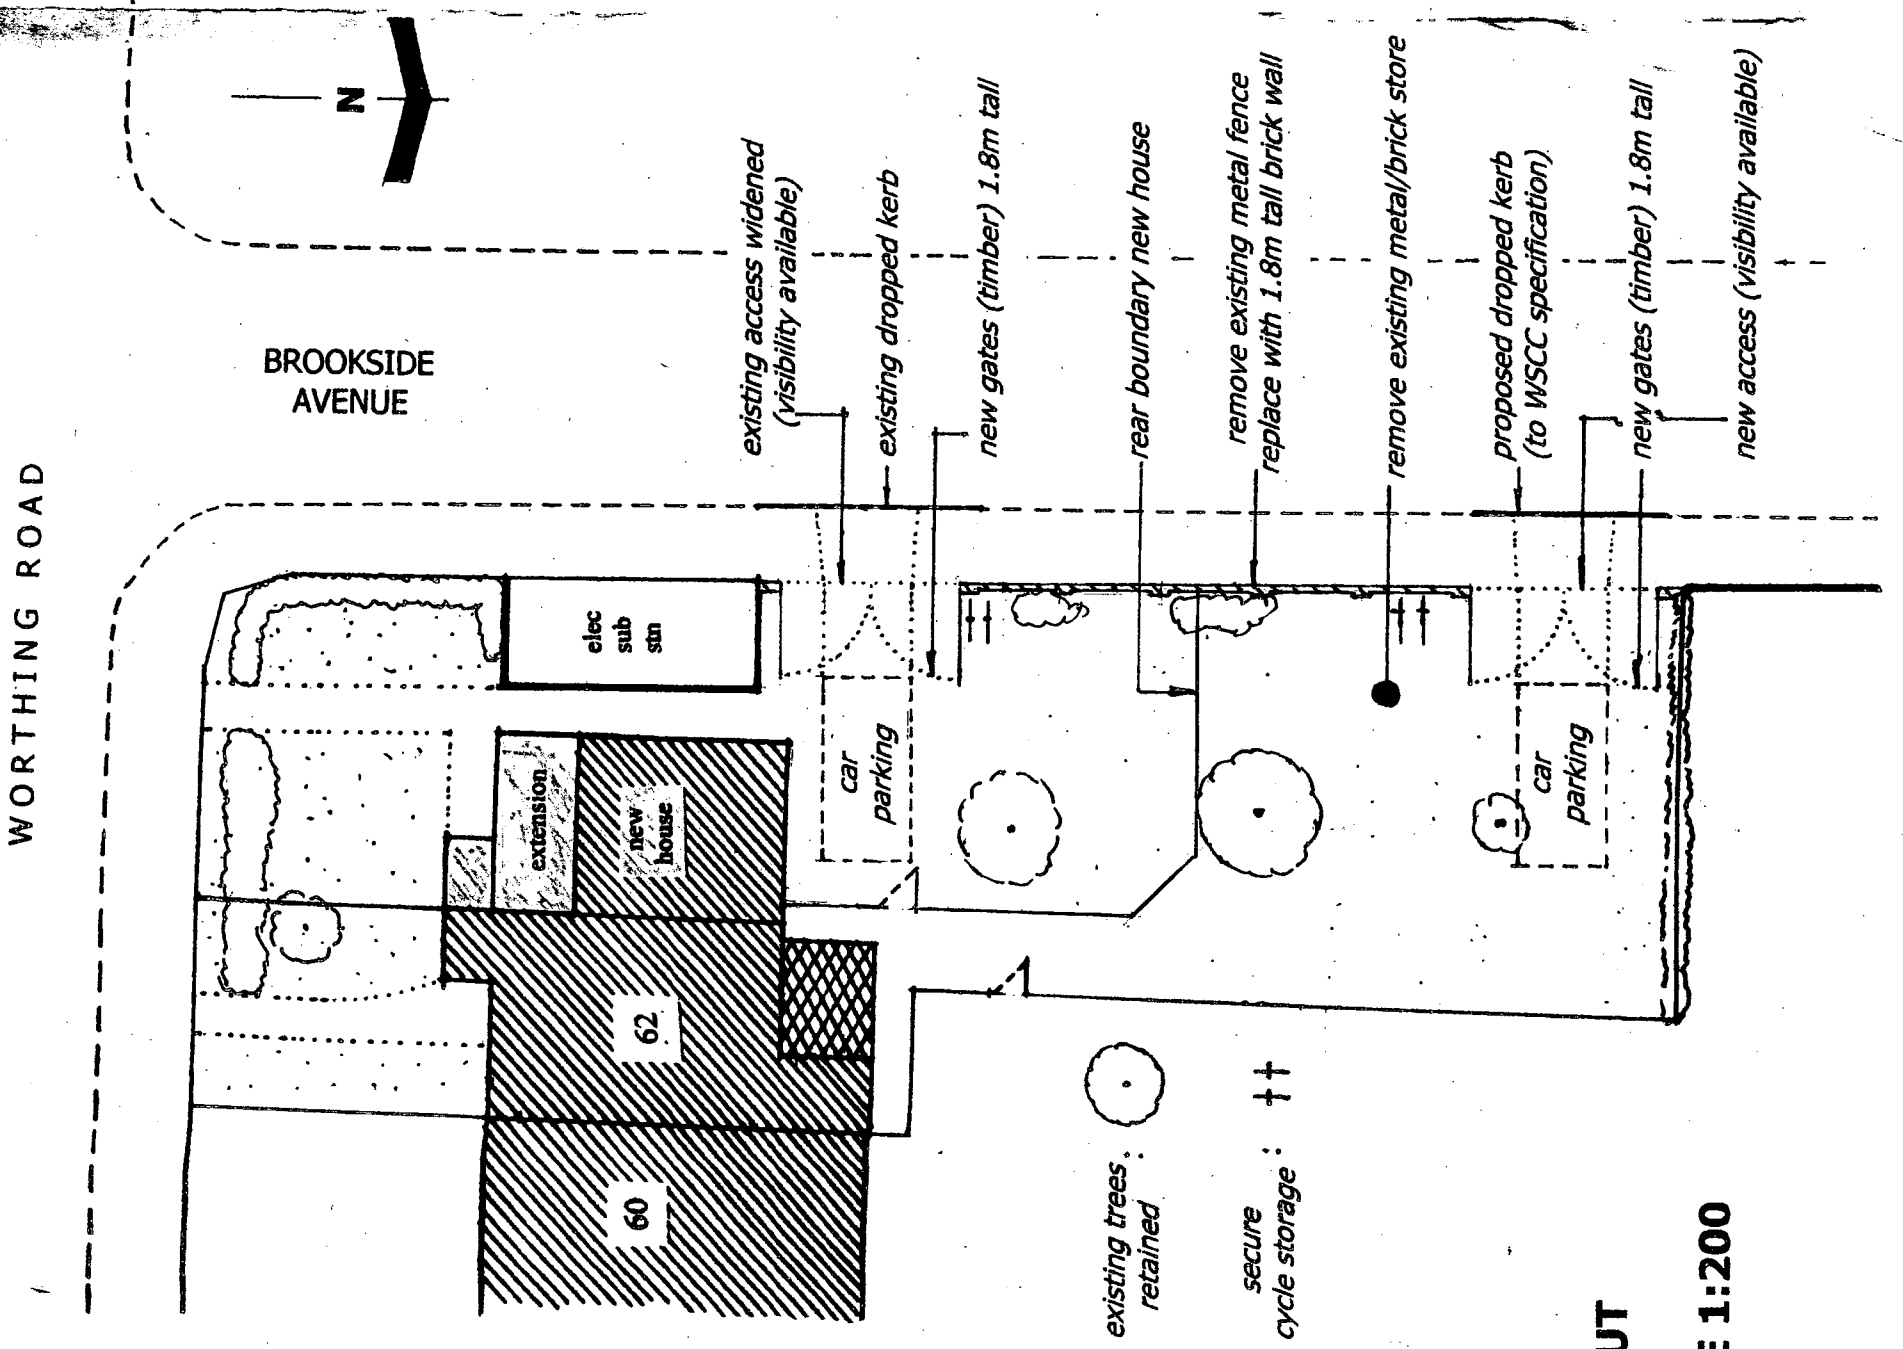

**LAYOUT
PLAN
SCALE 1:200**

existing trees:
retained

secure
cycle storage: ++