

REAR ELEVATION
WEST

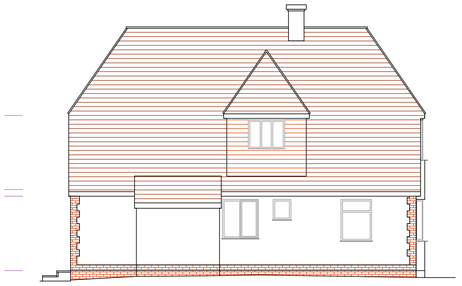

SIDE ELEVATION
SOUTH

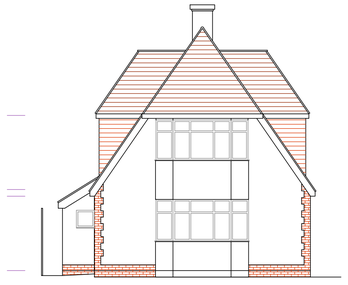

FRONT ELEVATION
EAST

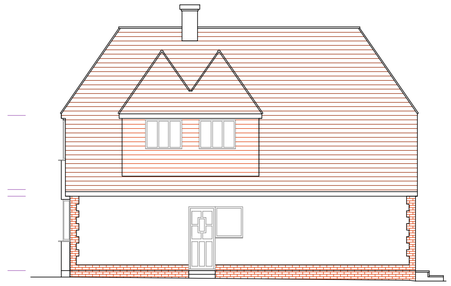

SIDE ELEVATION
NORTH

EXISTING ELEVATIONS 1:100

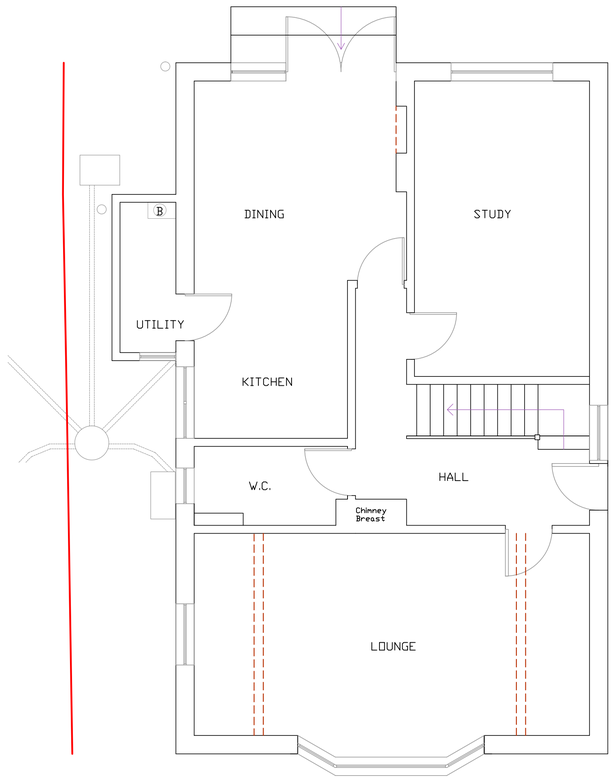


GROUND FLOOR

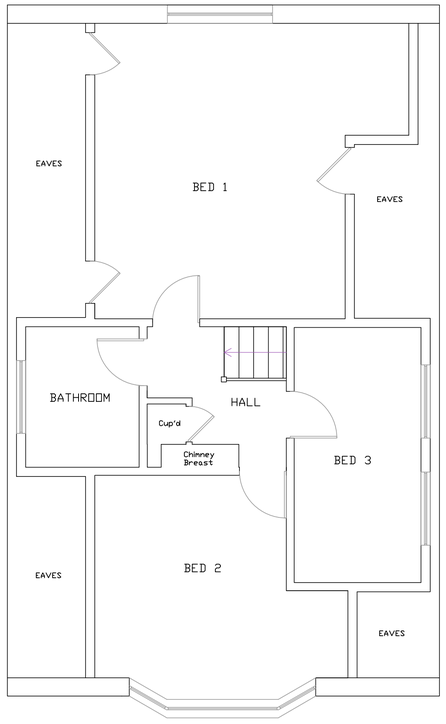


FIRST FLOOR

EXISTING FLOOR PLANS 1:50

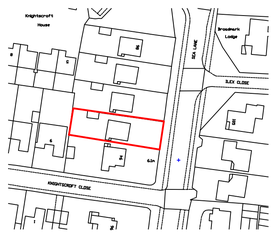


LOCATION 1:1250

N

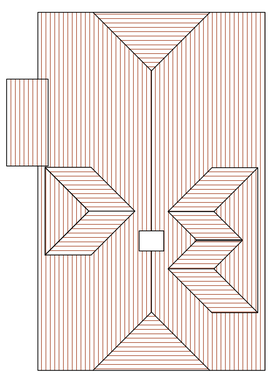

EXISTING ROOF PLAN 1:100

All dimensions to be checked on site prior to commencement of work, except for planning purposes.

This drawing is the copyright of
CALDOTEC LTD
and may not be copied, altered or reproduced in any way without written authority.

CALDOTEC LTD
11 THE PARADE
WILLOWHAYNE CRESCENT
EAST PRESTON
WEST SUSSEX
BN16 1NS
Telephone
01903 859176

EXISTING FLOOR PLANS, ELEVATIONS, ROOF PLAN & LOCATION
92 Sea Lane
Rustington
West Sussex
BN16 2RT

CLIENT Mr & Mrs Chambers

| R1 | Amendments | RM | 18/02/15 |
|---|---|---|---|
| | | | |
| | | | |
| Issue | Details | By | Date |

SCALE AS SHOWN on A1
DATE 18/02/15
DRAWING NUMBER 14040/01R1

ARUN DISTRICT COUNCIL 01/06/14/AMA