

REAR ELEVATION
WEST



SIDE ELEVATION
SOUTH

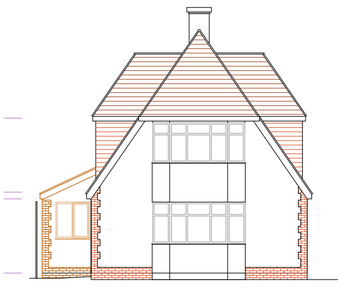

FRONT ELEVATION
EAST

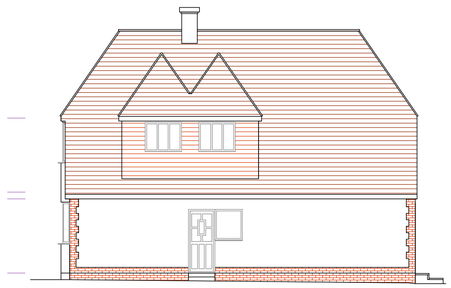

SIDE ELEVATION
NORTH

PROPOSED ELEVATIONS 1:100

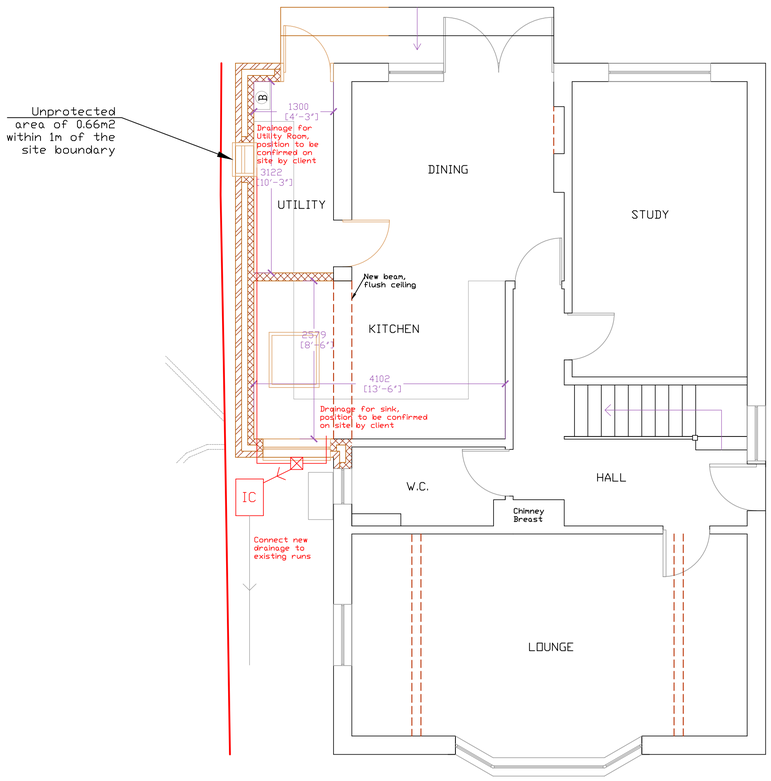

GROUND FLOOR

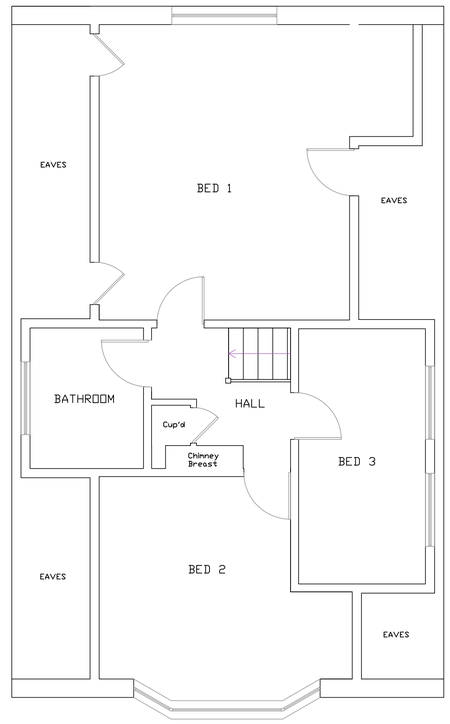

FIRST FLOOR

PROPOSED FLOOR PLANS 1:50

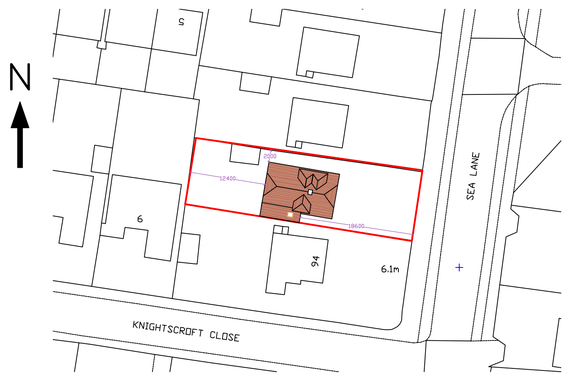

BLOCK 1:500

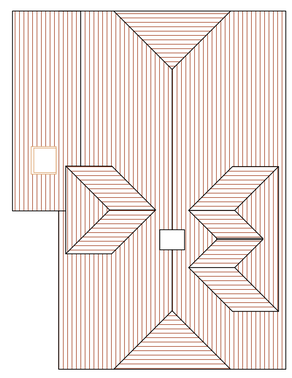

PROPOSED ROOF PLAN 1:100

5 0 5 10 15 20 25
Scale bar 1:500

5 0 10 20 30 40 50
Scale bar 1:1250

All dimensions to be checked on site prior to commencement of work, except for planning purposes.

This drawing is the copyright of
CALDOTEC LTD
and may not be copied, altered or reproduced in any way without written authority.

CALDOTEC LTD
11 THE PARADE
WILLOWHAYNE CRESCENT
EAST PRESTON
WEST SUSSEX
BN16 1NS
Telephone
01903 859176

PROPOSED FLOOR PLANS, ELEVATIONS, ROOF PLAN & BLOCK
92 Sea Lane
Rustington
West Sussex
BN16 2RT

CLIENT Mr & Mrs Chambers

R6	Client amendments	RM	12/04/16
R5	B. Control amendments	RM	24/08/15
R4	Client technical amendments	RM	09/06/15
R3	Planning validation amendments	RM	19/03/15
R2	Kitchen window position	RM	24/02/15
R1	Amendments	RM	18/02/15
Issue	Details	By	Date

SCALE AS SHOWN on A1
DATE 12/04/16
DRAWING NUMBER 14040/02R6

ARUN DISTRICT COUNCIL RECEIVED