


26, Tennyson Avenue

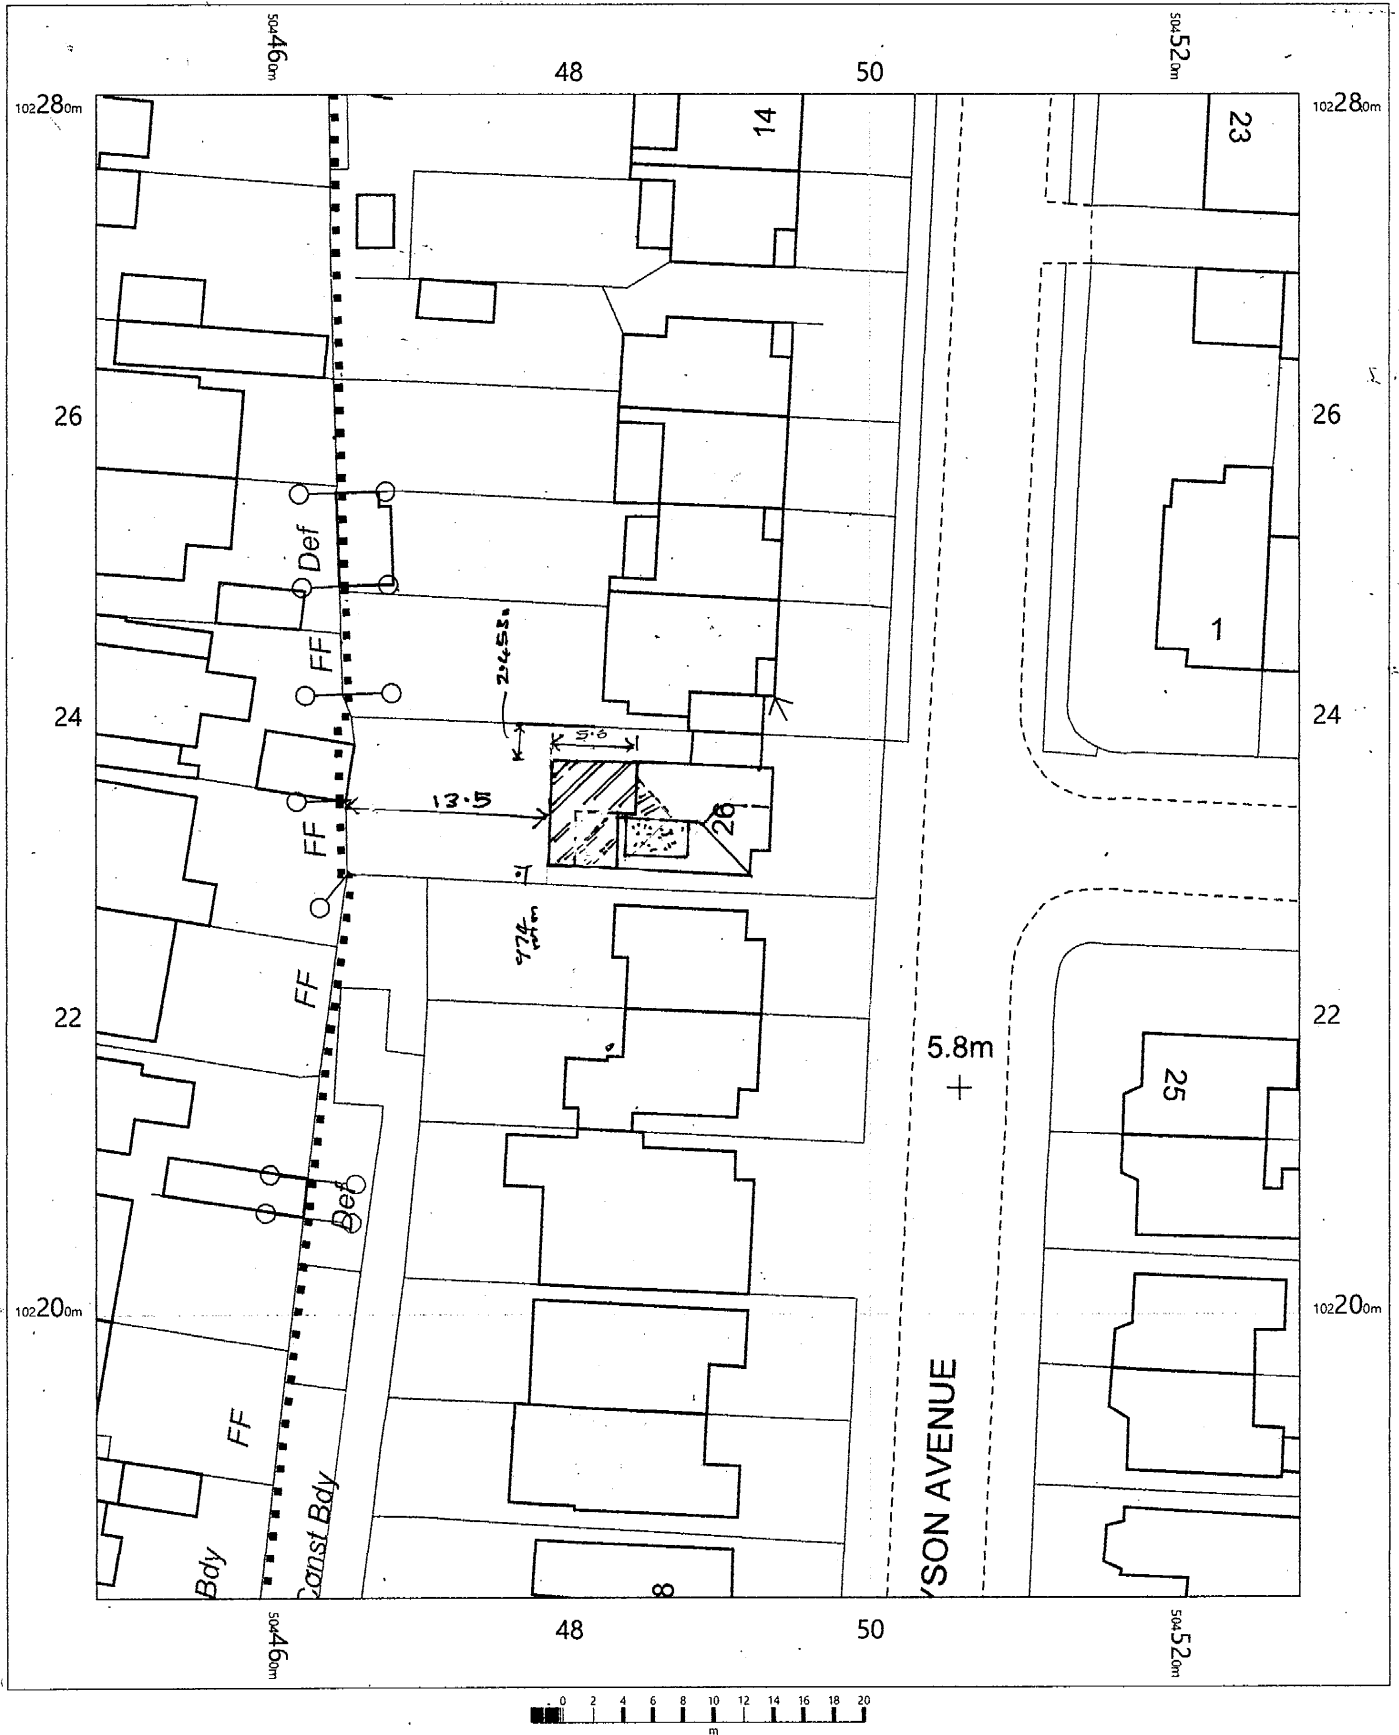

26, Tennyson Avenue
Rustington
West Sussex
BN16 2PH

2275-5 Bv2
Block Plan
28-06-2021

OS MasterMap 1250/2500/10000 scale
Thursday, April 29, 2021, ID: MDP-00958380
www.mapdataportal.co.uk

1:500 scale print at A4, Centre: 504489 E, 102231 N

©Crown Copyright Ordnance Survey. Licence no. 100019980



MAPS@
Aworth
SURVEY CONSULTANTS