


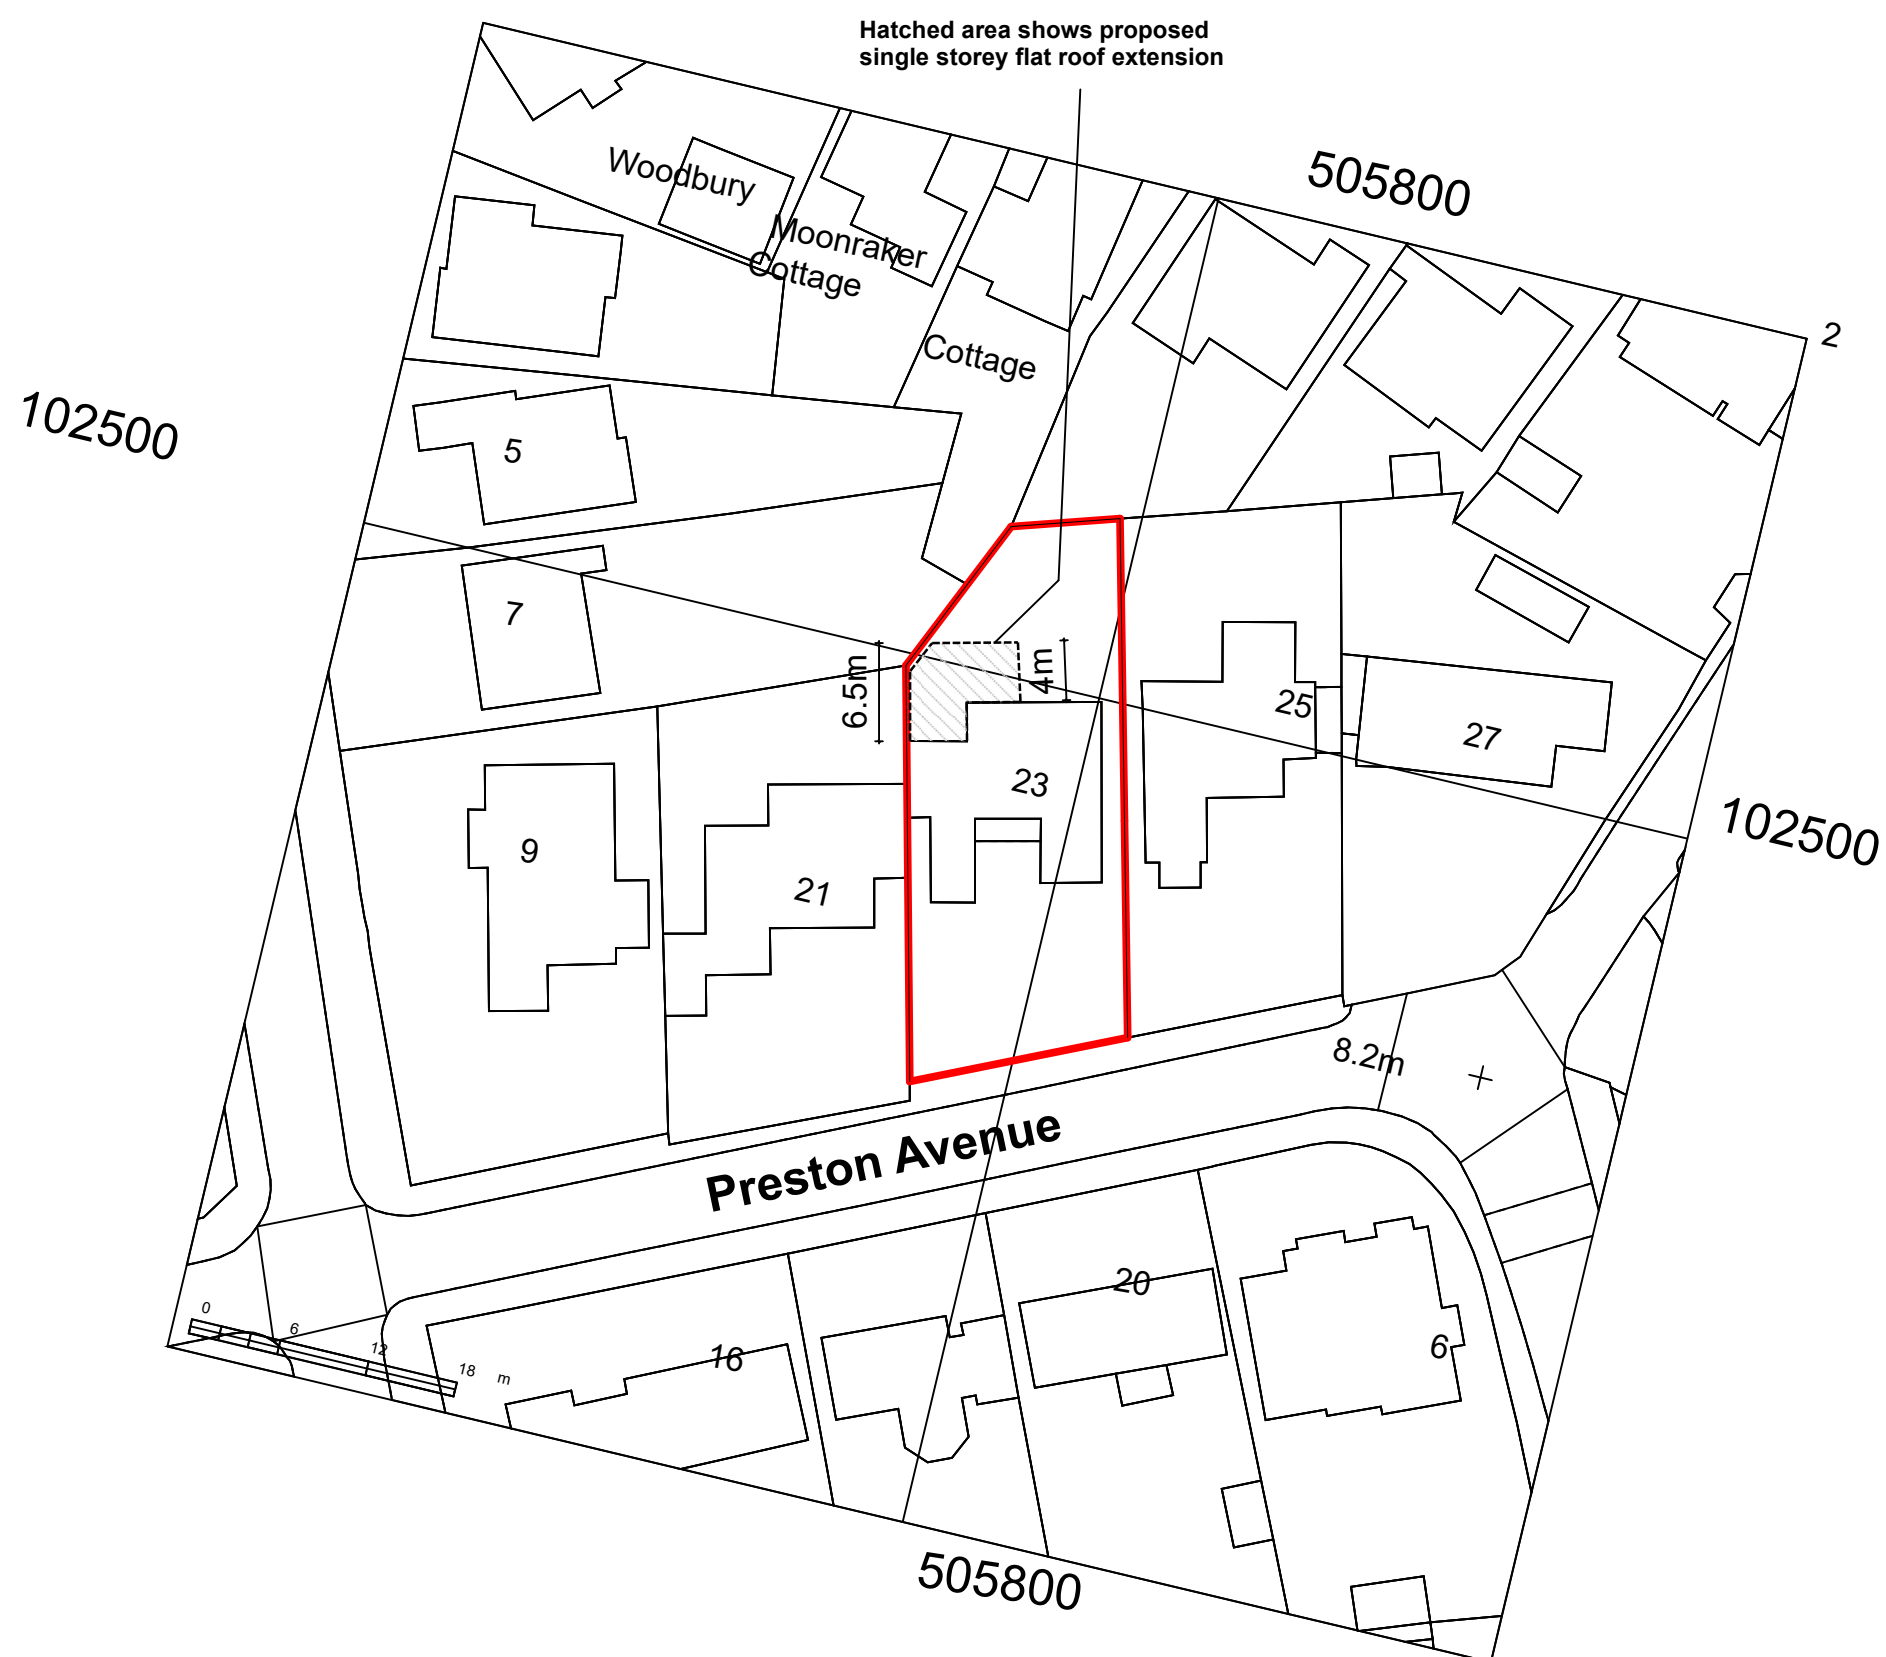

23 Preston Avenue, Rustington Sea Estate,
Littlehampton, BN16 2DF

Prior Approval for Permitted Development single storey extension

Scaled at 1:500 dated and sent 21st May 2018

Prepared by: The Pure Group. www.thepuregroup.info

Neighbours flanking proposal:

7 The Parkway
21 Preston Avenue

General sizes:

The Eaves height will no no taller than 3m
The majority of the proposed extends 4m from the rear
In one section the proposed extends 6.5m