


PROPOSED

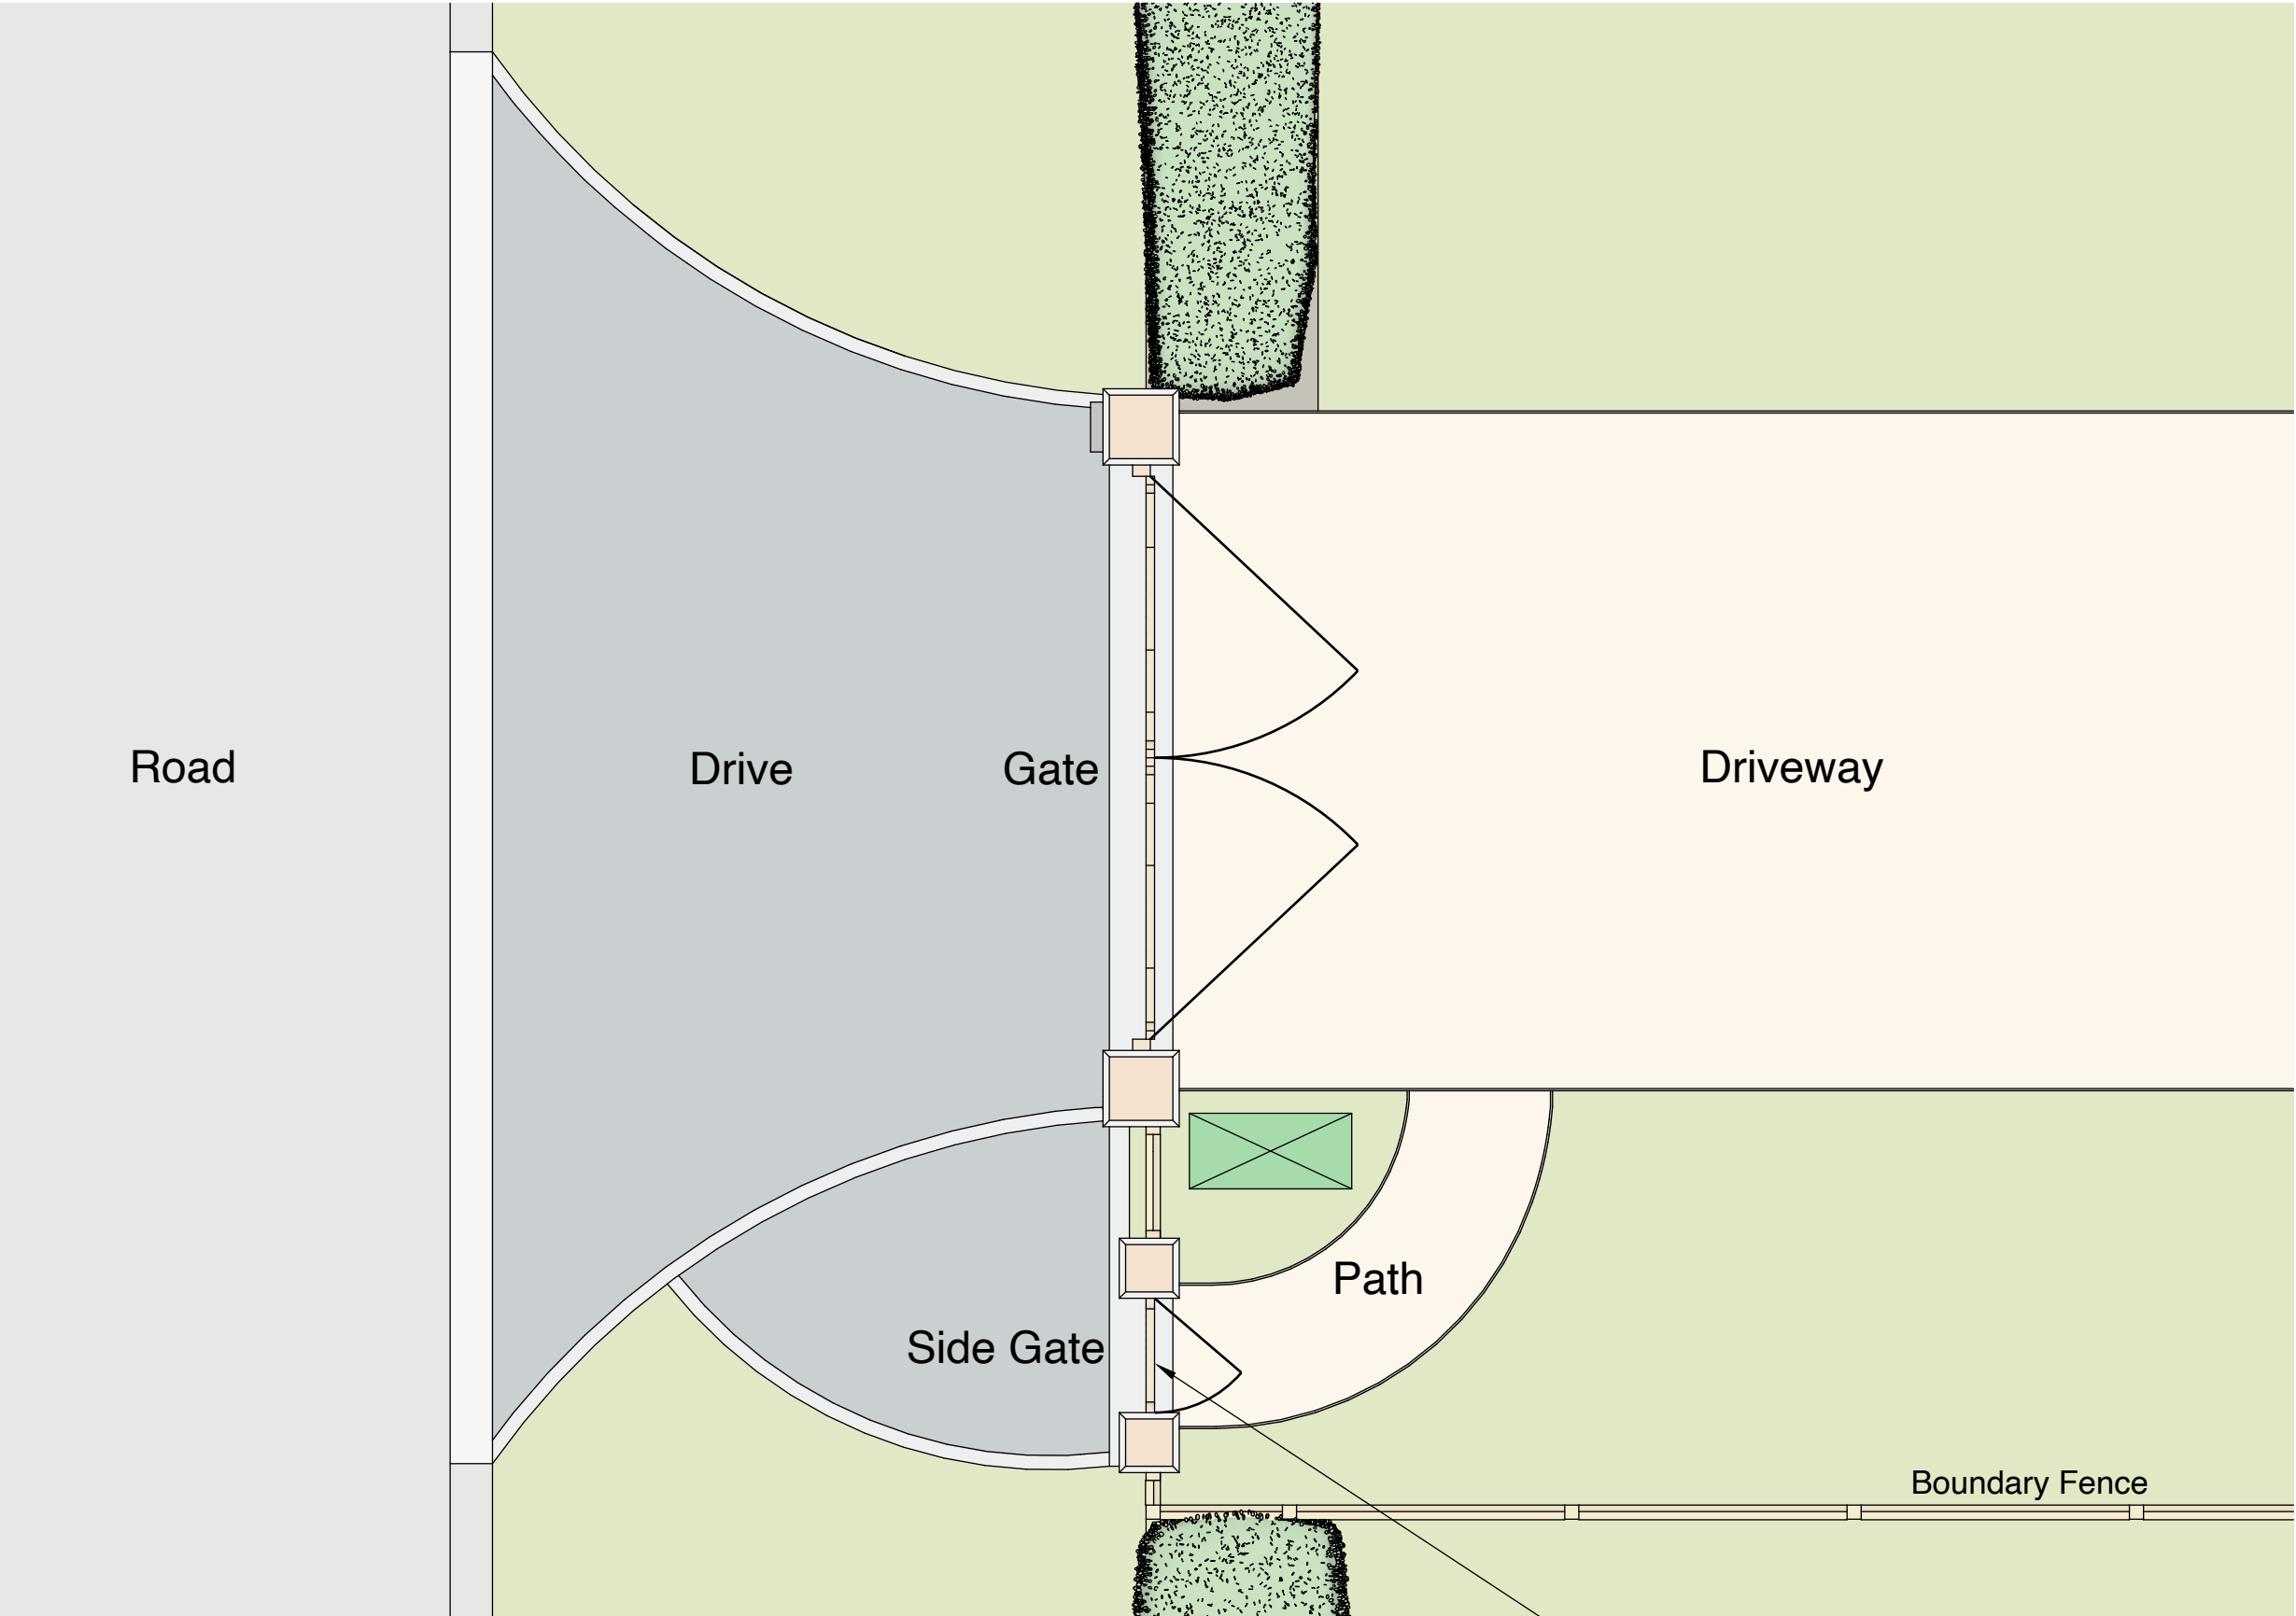

GF Plan Scale 1:50 @ A3



© nat-design, all rights reserved. Use figured dimensions only. All dimensions are to be checked on site before any work is carried out. Please contact the Architect immediately regarding any discrepancies discovered on site.

Rev	Notes	Date
 23 Mill Road Angmering BN16 4HT Tel: 07599 199759 E: info@nat-design.co.uk		
Project: Springfield House, 5b Springfield Close, Rustington, BN16 2SZ		
Drawing: Proposed Plan		
Drawn by NSE		Scale as shown
Date April 2021		Revision
Drawing 874 - DPA - 04		