

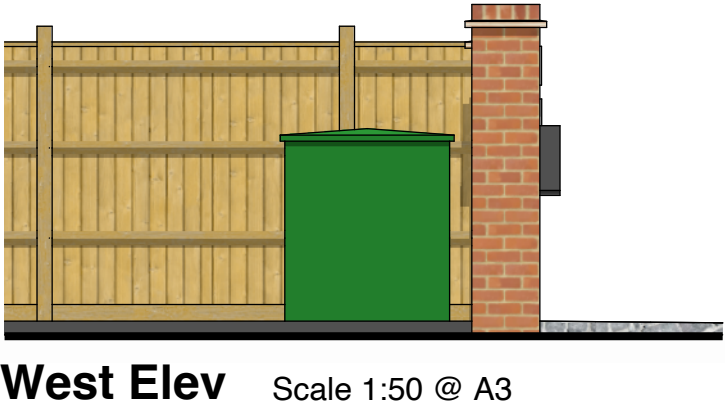


PROPOSED

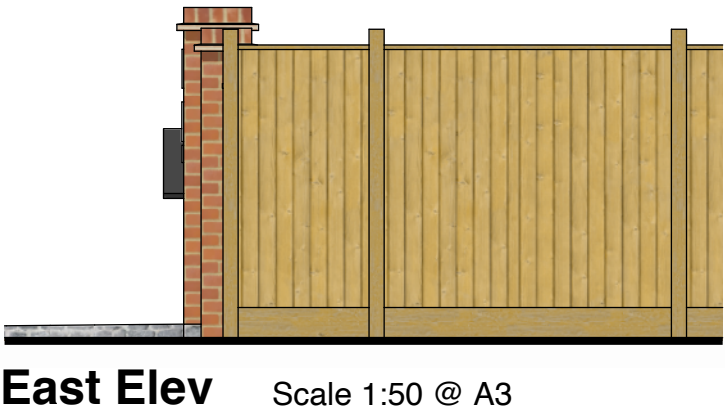

© nat-design, all rights reserved. Use figured dimensions only. All dimensions are to be checked on site before any work is carried out. Please contact the Architect immediately regarding any discrepancies discovered on site.

Rev	Notes	Date
 NAT Design Architectural Services 23 Mill Road Angmering BN16 4HT Tel: 07599 199759 E: info@nat-design.co.uk Project: Springfield House, 5b Springfield Close, Rustington, BN16 2SZ Drawing: Proposed Elevations Drawn by NSE Scale as shown Date April 2021 Revision Drawing 874 - DPA - 06		

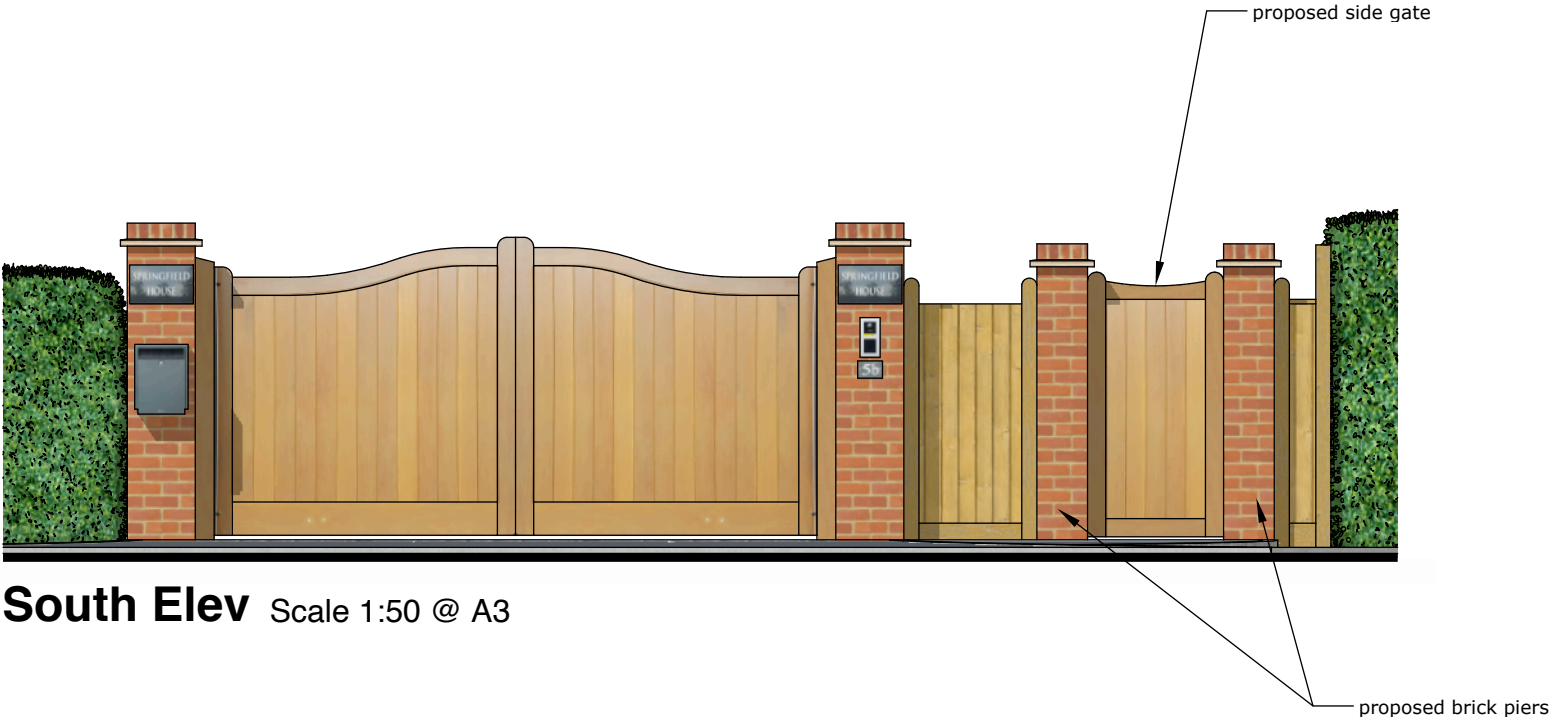