



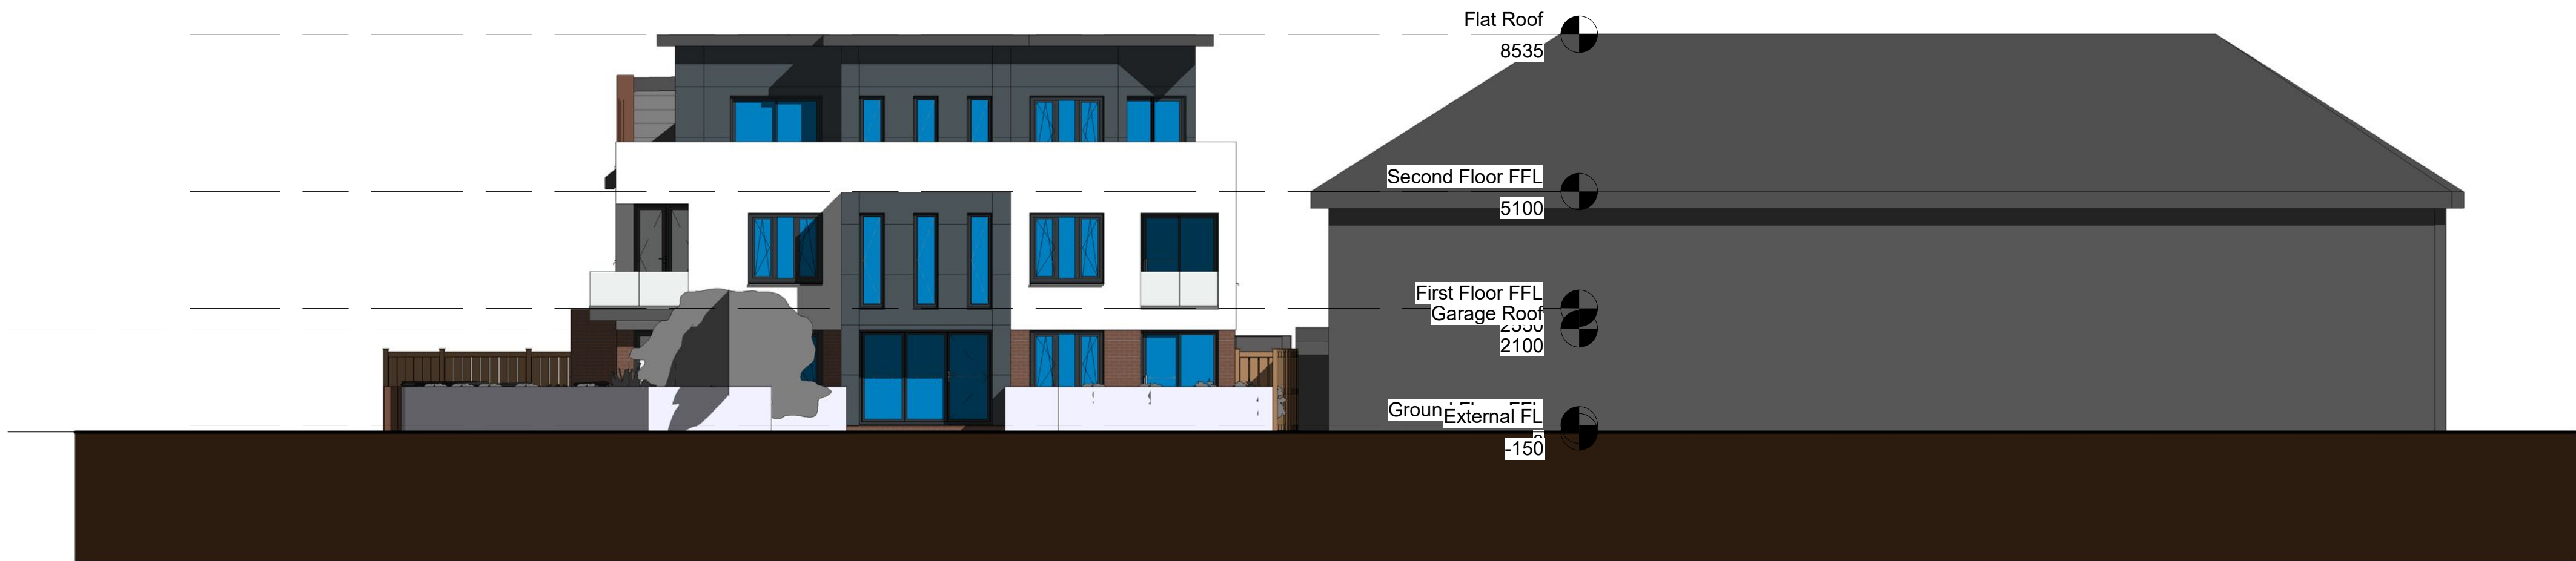

1 North Street Elevation
1 : 100



2 West Street Elevation
1 : 100

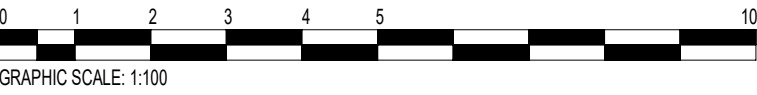

A REV	27/10/21 DATE	Second floor removed. DESCRIPTION	18th Mar 2021		EL	
			DRAWING TITLE PROPOSED STREET ELEVATIONS 1			
			SCALE 1 : 100@ A1		DRAWING NO. P202	

rmr
Roberts Miller Redshaw
architecture - construction - homes

architecture

RIBA
Chartered Practice

arb
Architects
Registration
Board

CLIENT		Roberts Miller Redshaw Ltd	
SITE ADDRESS		117 Sea Lane, Rustington, BN16 2RU	
PROJECT TITLE		Proposed New Development	
STATUS		Planning	
DATE	18th Mar 2021	DRAWN BY	EL
DRAWING TITLE			
PROPOSED STREET ELEVATIONS 1			
SCALE	1 : 100@ A1	DRAWING NO.	P202