


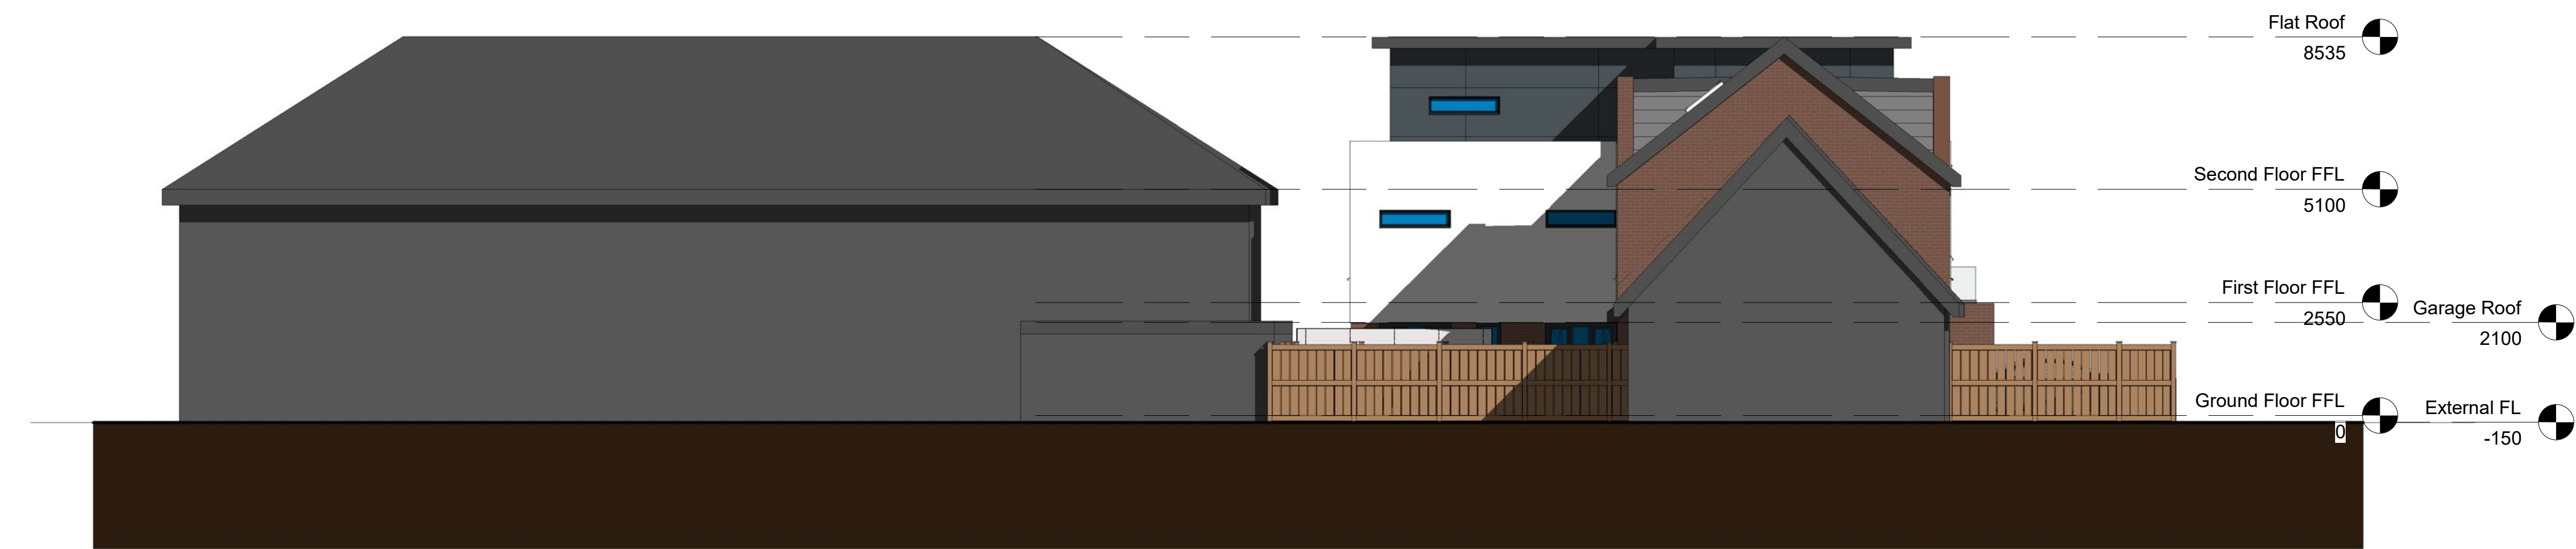


1 South Street Elevation  
1 : 100



2 East Street Elevation  
1 : 100



|       |     |             |      |                       |
|-------|-----|-------------|------|-----------------------|
| A     | REV | 27/10/21    | DATE | Second floor removed. |
|       |     |             |      |                       |
| SCALE |     | 1 : 100@ A1 |      | DRAWING NO.           |
|       |     |             |      | P203                  |

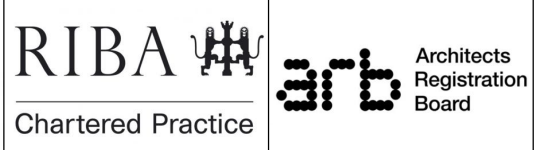

|                              |               |                                    |    |
|------------------------------|---------------|------------------------------------|----|
| CLIENT                       |               | Roberts Miller Redshaw Ltd         |    |
| SITE ADDRESS                 |               | 117 Sea Lane, Rustington, BN16 2RU |    |
| PROJECT TITLE                |               | Proposed New Development           |    |
| STATUS                       |               | Planning                           |    |
| DATE                         | 18th Mar 2021 | DRAWN BY                           | EL |
| DRAWING TITLE                |               |                                    |    |
| PROPOSED STREET ELEVATIONS 2 |               |                                    |    |
| SCALE                        |               | 1 : 100@ A1                        |    |
|                              |               | DRAWING NO.                        |    |
|                              |               | P203                               |    |