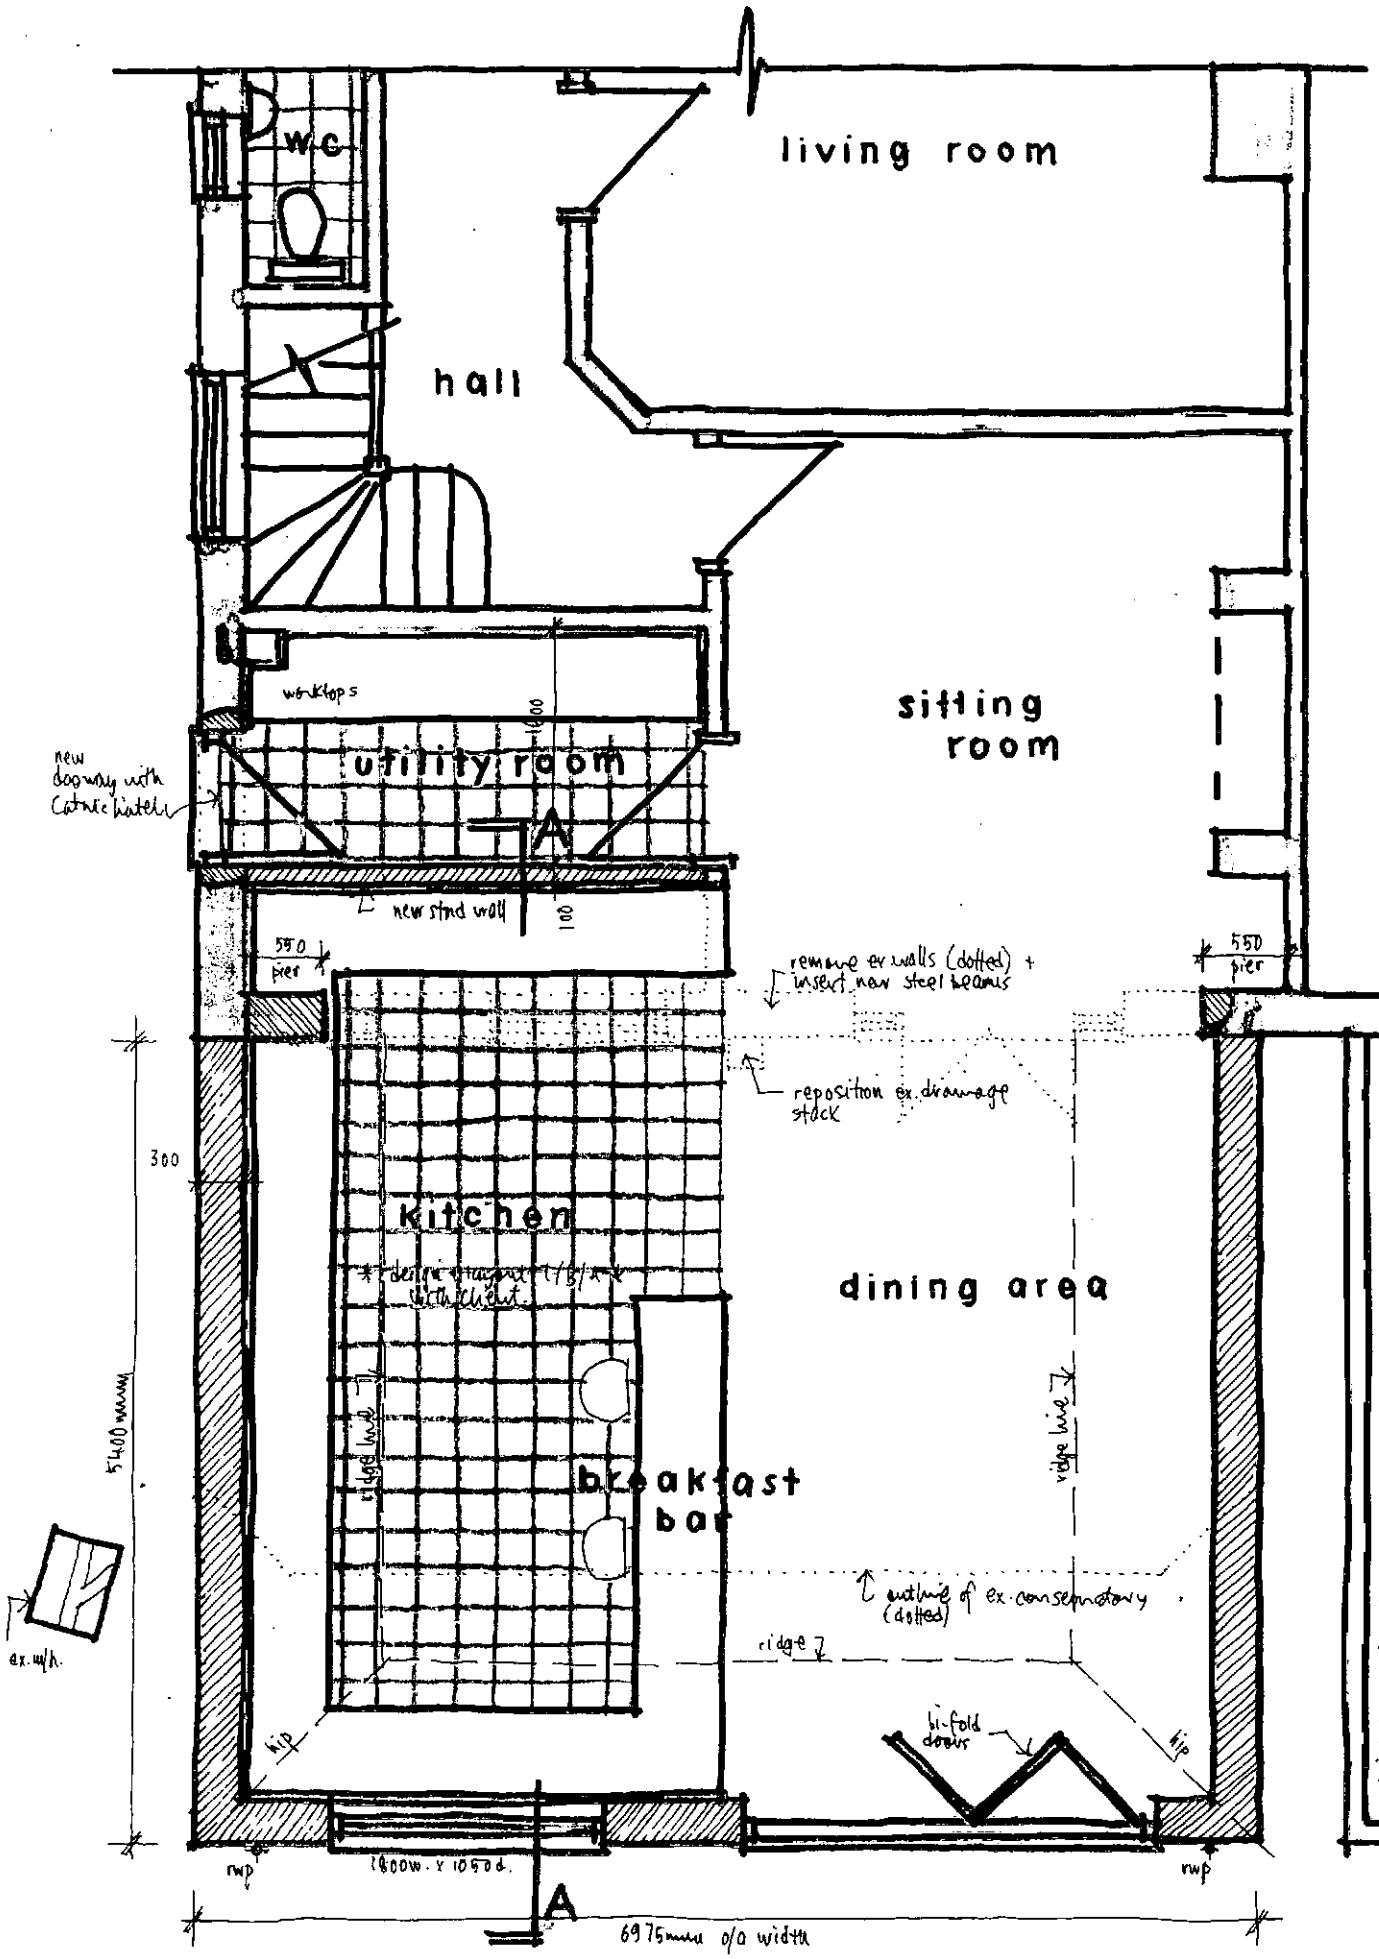

GROUND FLOOR PLAN 1:50 @ A3

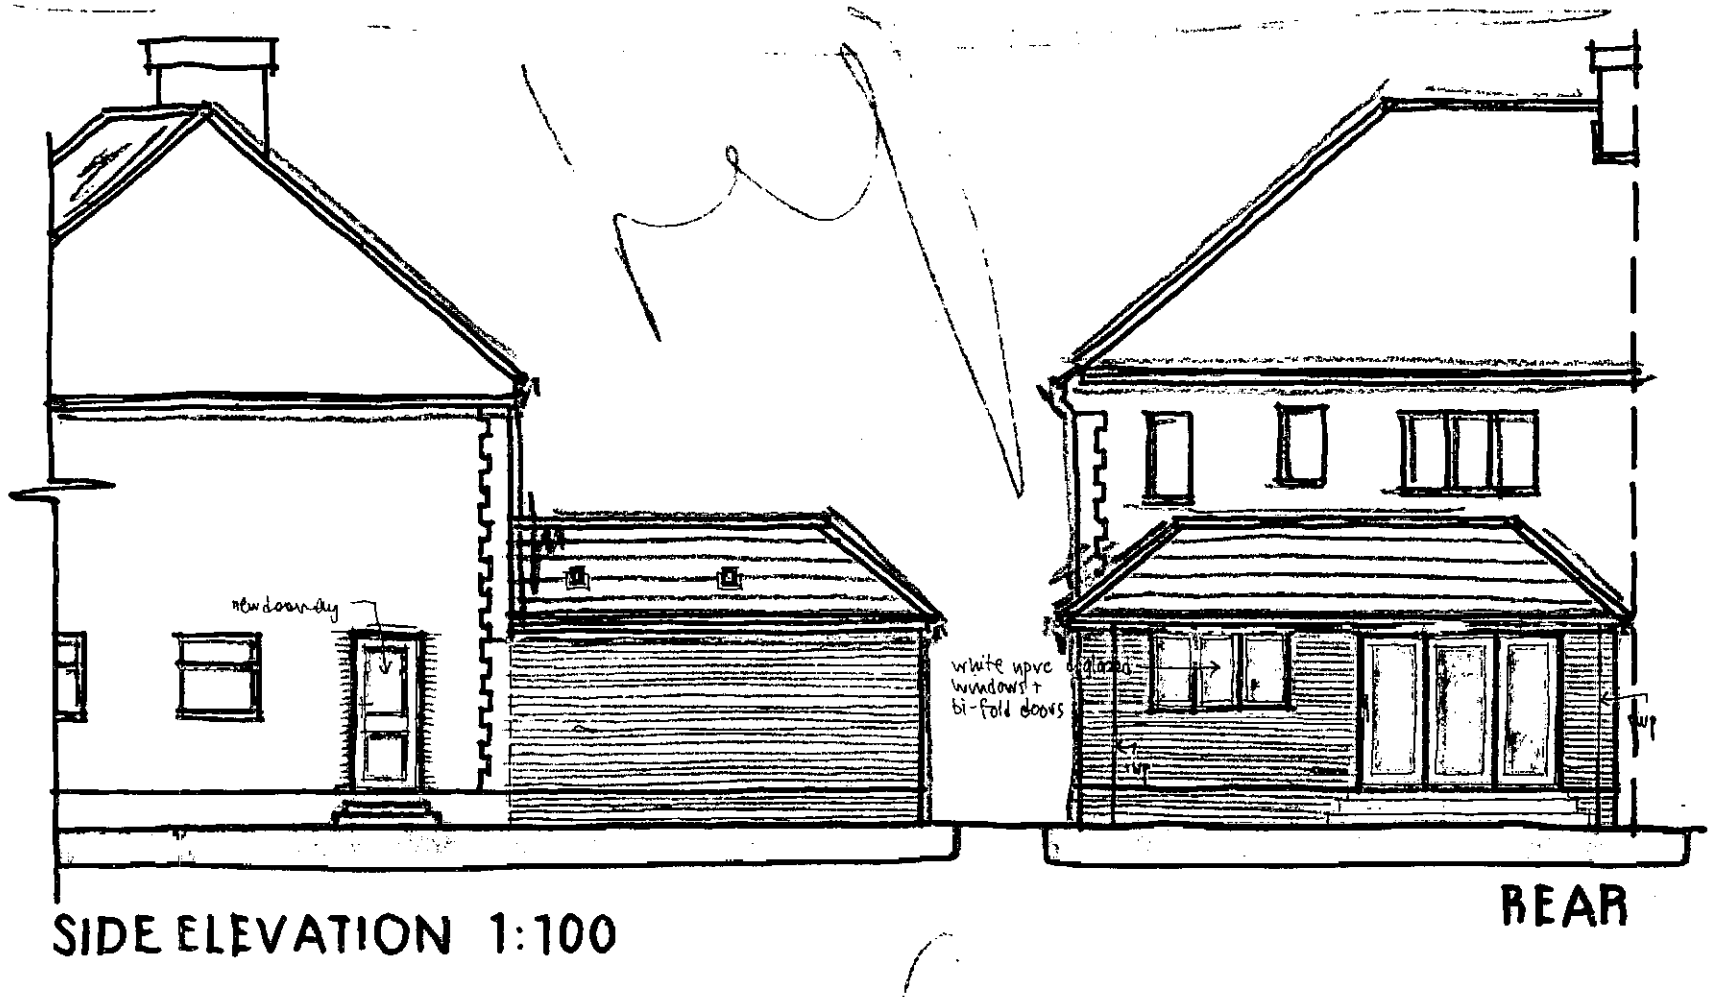

SIDE ELEVATION 1:100

REAR

Notes

1). all new works shown hatched ////////.

2). all dimensions are in millimetres and are approximate. (1cm = 0.5m).

0 M 2

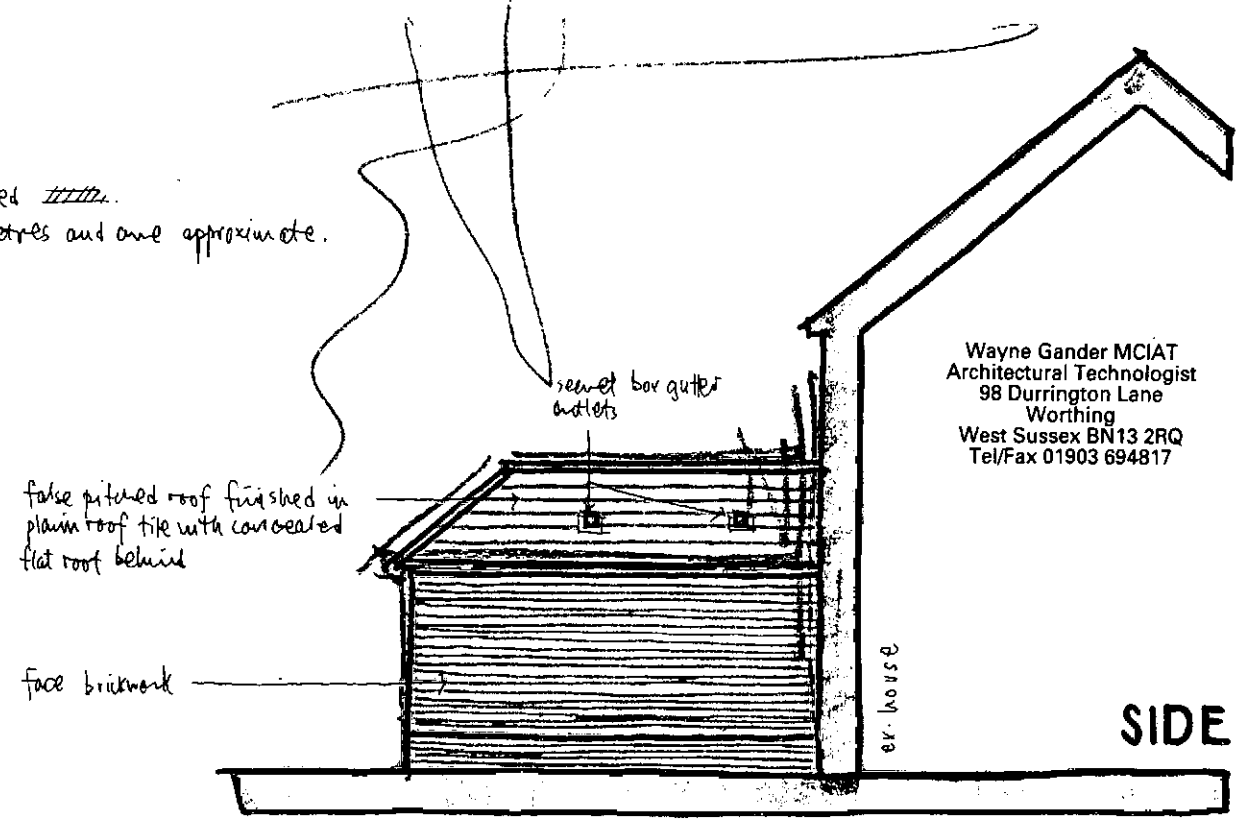

SIDE

Wayne Gander MCIAT
Architectural Technologist
98 Durrington Lane
Worthing
West Sussex BN13 2RQ
Tel/Fax 01903 694817

Revisions A - doorway added utility room 14/5/12

DOMINIC HOUSE, HARSFOLD ROAD, RUSTINGTON

Proposals 02 A

April 2012