


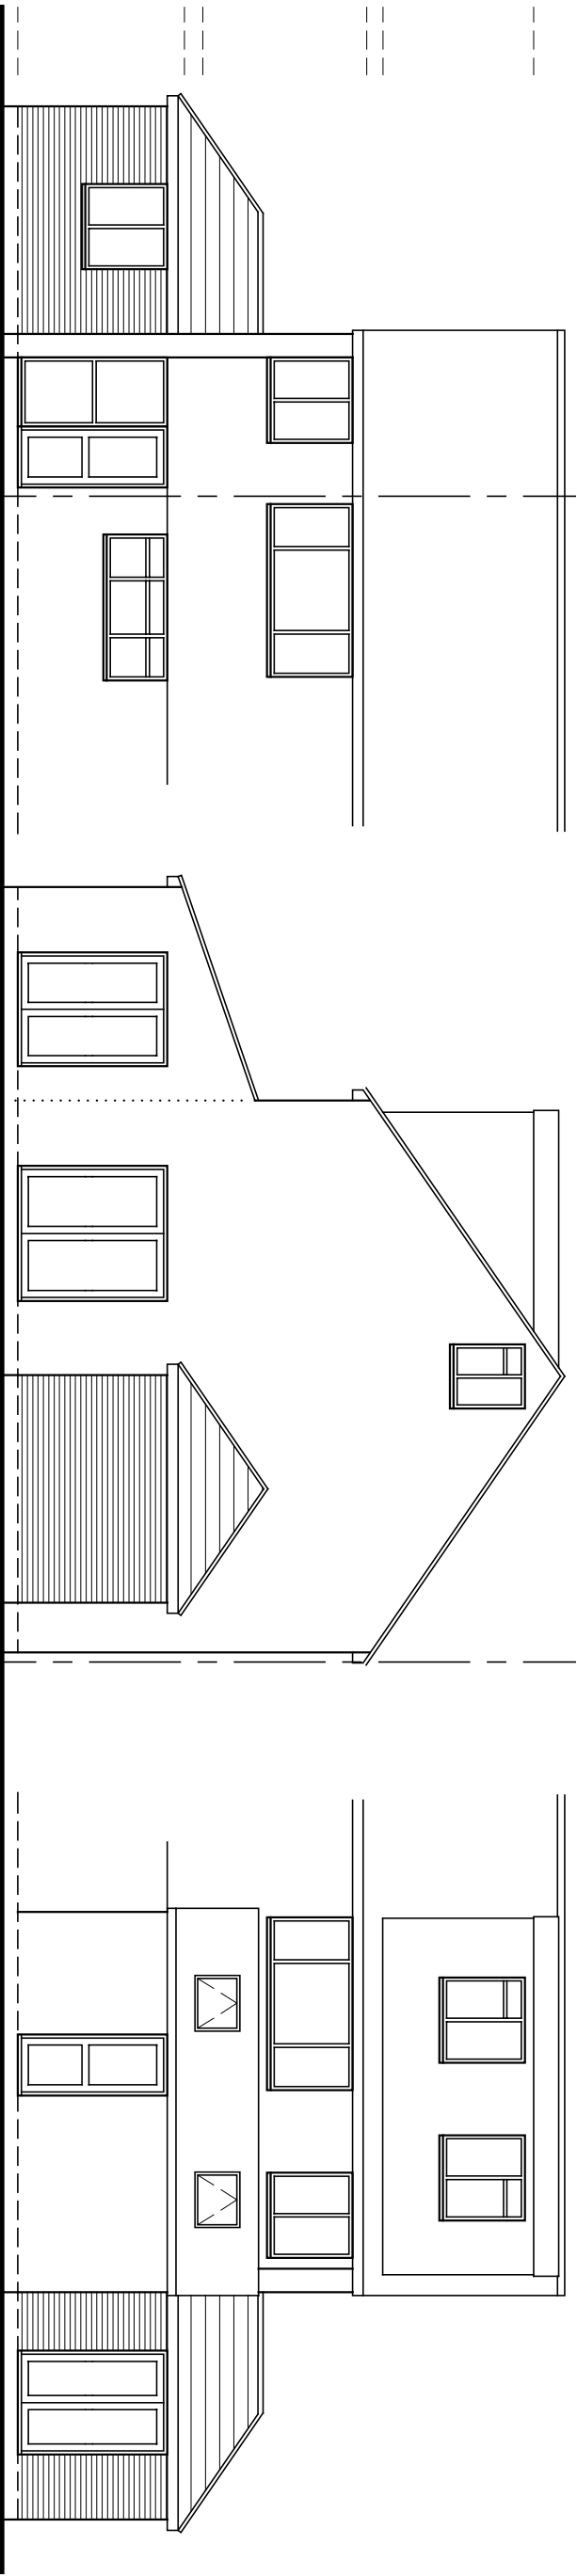


Front - South


Side - West

Rear - North

Proposed finishes:
Roof: tiles to match existing
Walls: face brick to match existing
Fenestration: white uPVC to match existing style
Fascias, soffits, gutters etc. all to match existing

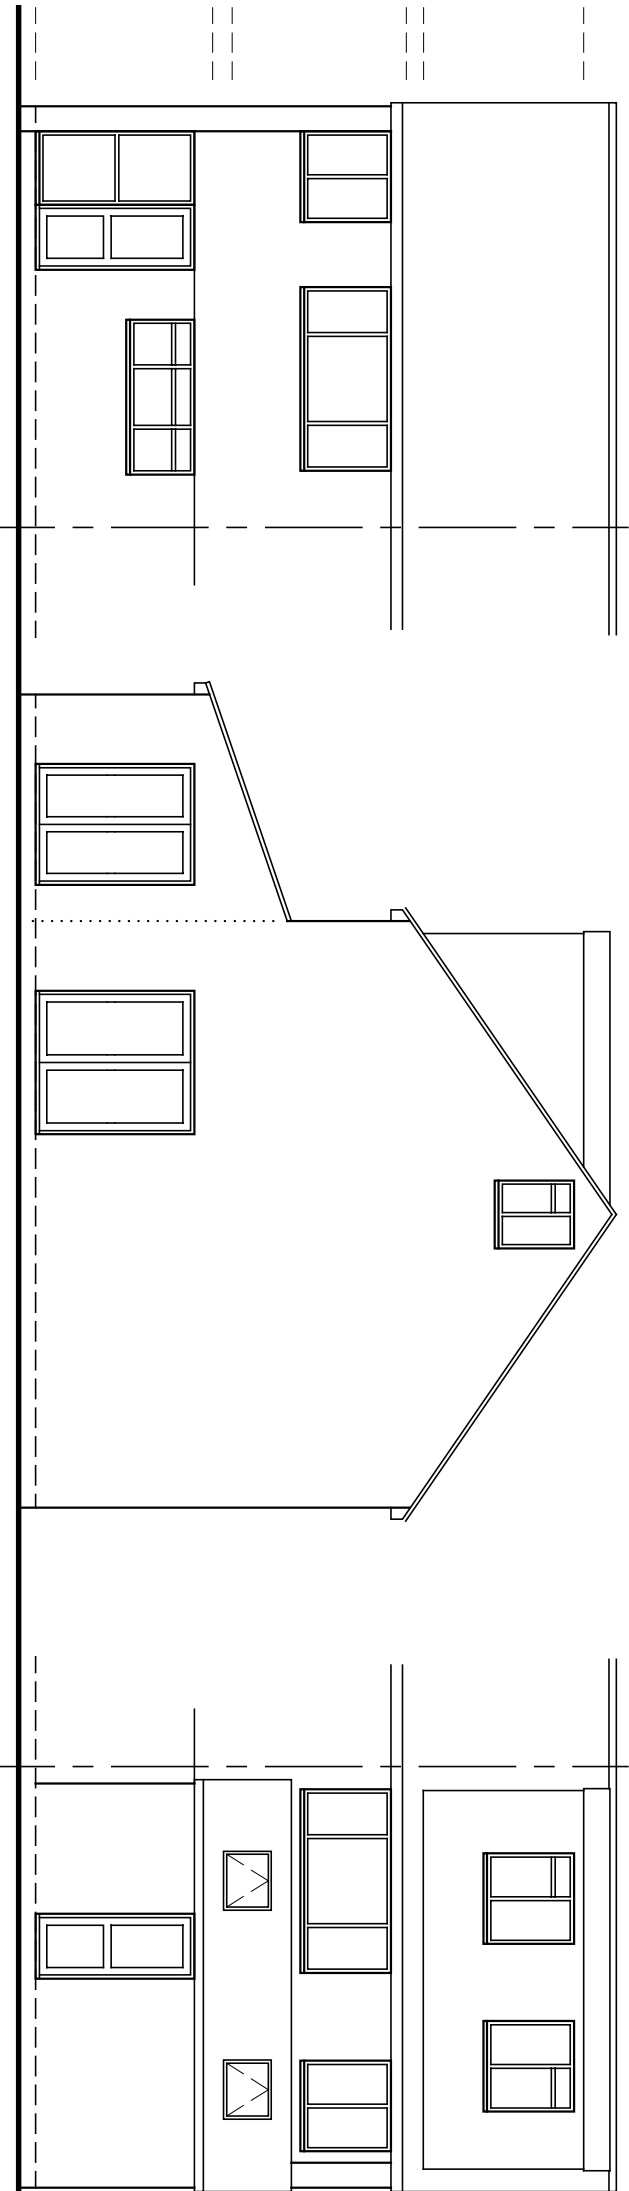

Amendments: –

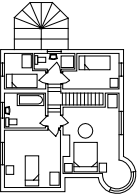BRYCESON SHAW ASSOCIATES Surveyors and Designers 2 Wellesley Court, Fitzalan Road, Littlehampton, West Sussex BN17 5JW Tel. 01903 734381 Mobile: 07889 651301 E-mail: brycesonshaw@btinternet.com 	
Project: Proposed extension; 1 Brendon Way, Rustington BN16 3PN	
Drawing: Elevations as existing and proposed	
For: Mr. P. Sutton	
Drawn: PKS	Date: June 2020
Scales: 1:100	No: 2577/01/07
To scale when printed on A3	

