



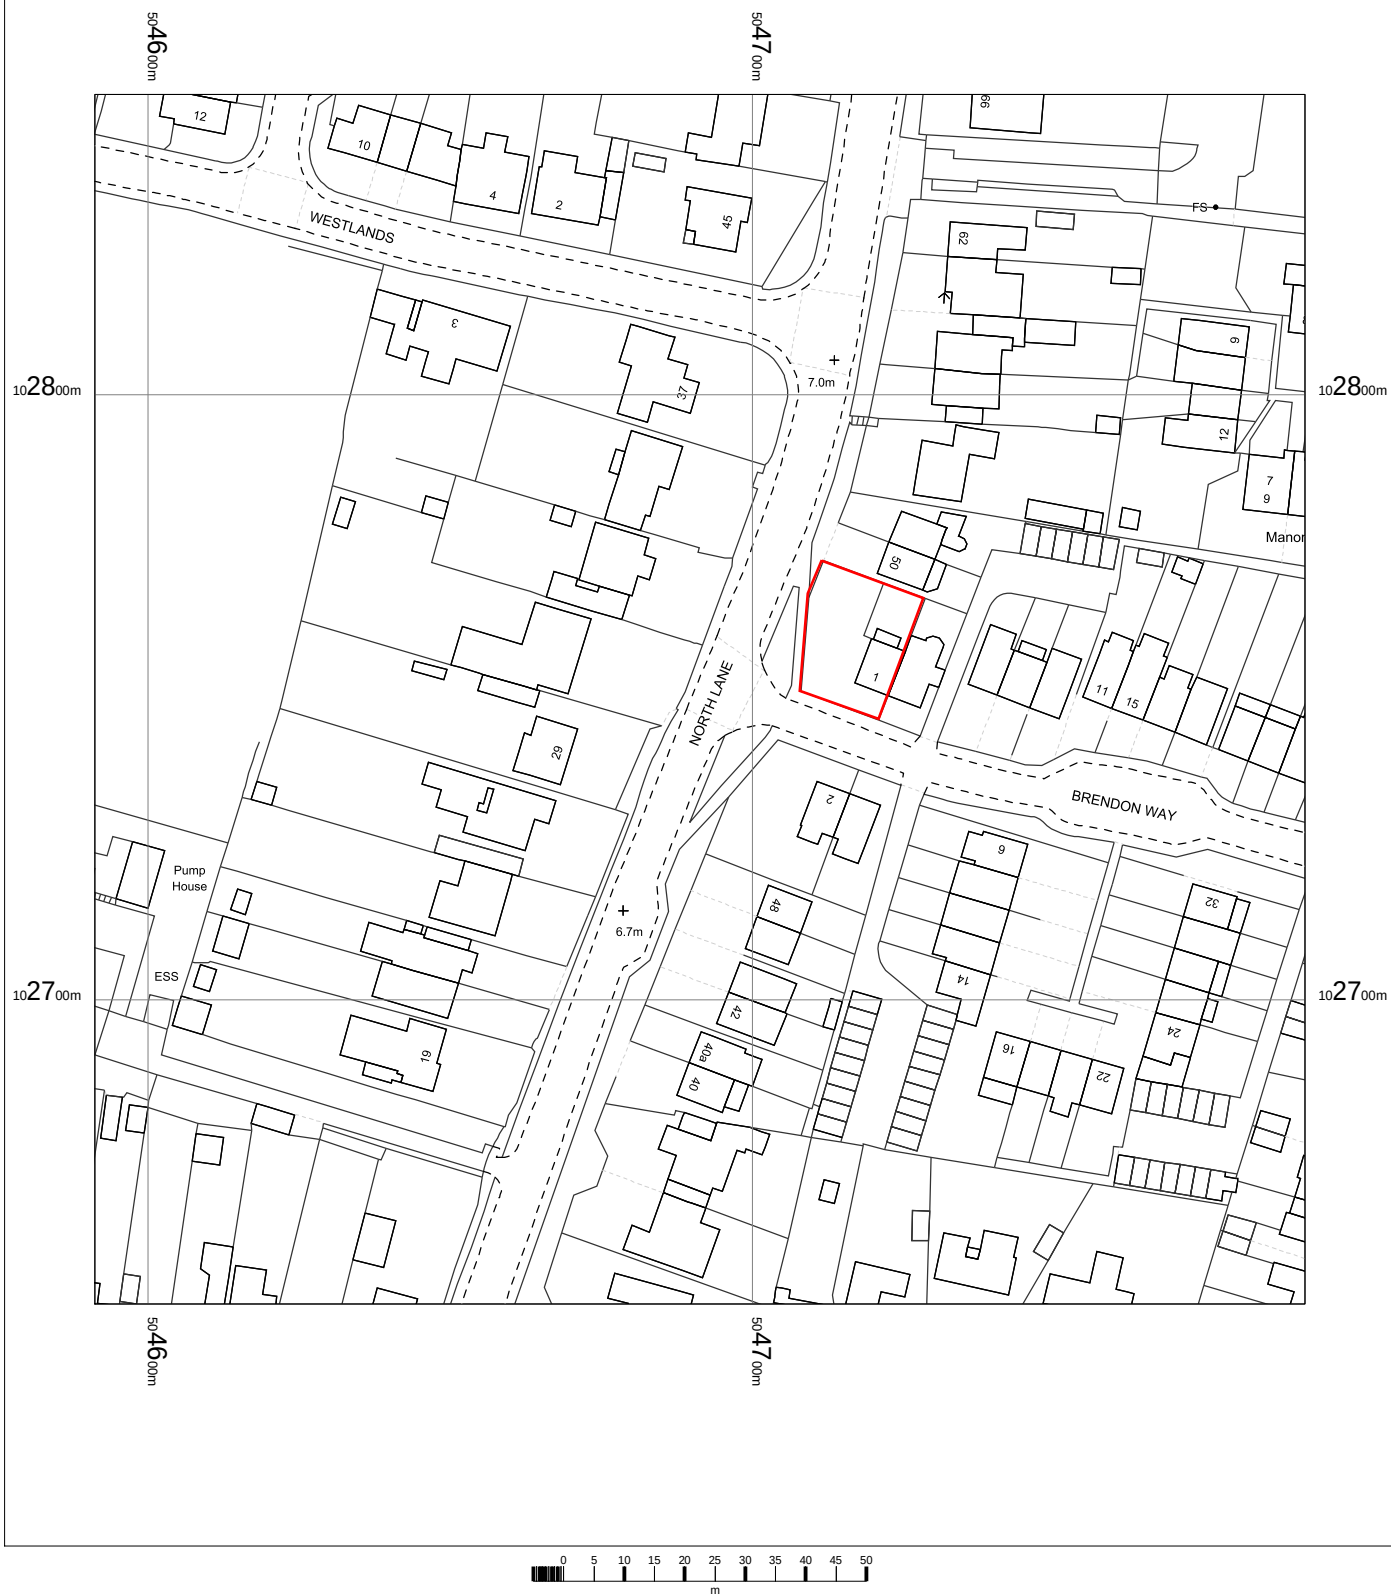

1 Brendon Way
 Rustington BN16 3PN
 Ref.: 2577

OS MasterMap 1250/2500/10000 scale
 Wednesday, October 30, 2019, ID: CM-00837794
www.centremapslive.co.uk
 1:1250 scale print at A4, Centre: 504691 E, 102750 N
 ©Crown Copyright Ordnance Survey. Licence no. 100019980

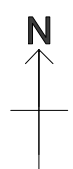

Surveyors and Designers

Building design
 Planning
 Surveys
 Glazed structures



Bryceson Shaw Associates

Tel/Fax 01903 734381
 E-mail brycesonshaw@btinternet.com