

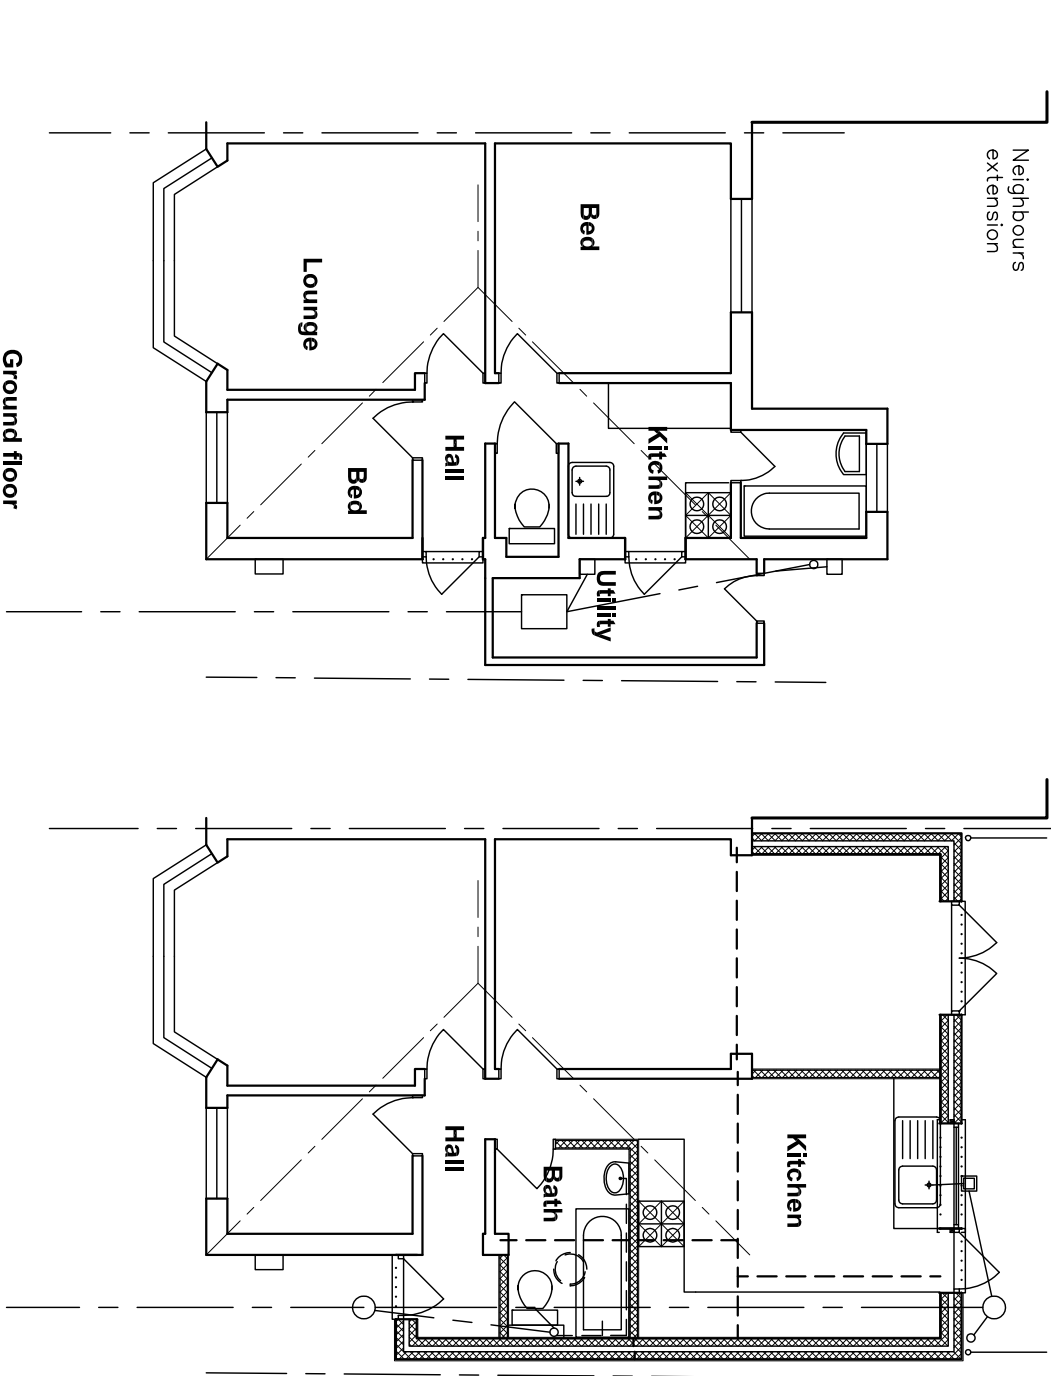


Proposed finishes:
Roofs: 3 layer felt finished mineral
chippings.
Walls: through coloured render.
Fenestration: white uPVC to style of
existing.
Fascias, gutters etc all to match
existing.

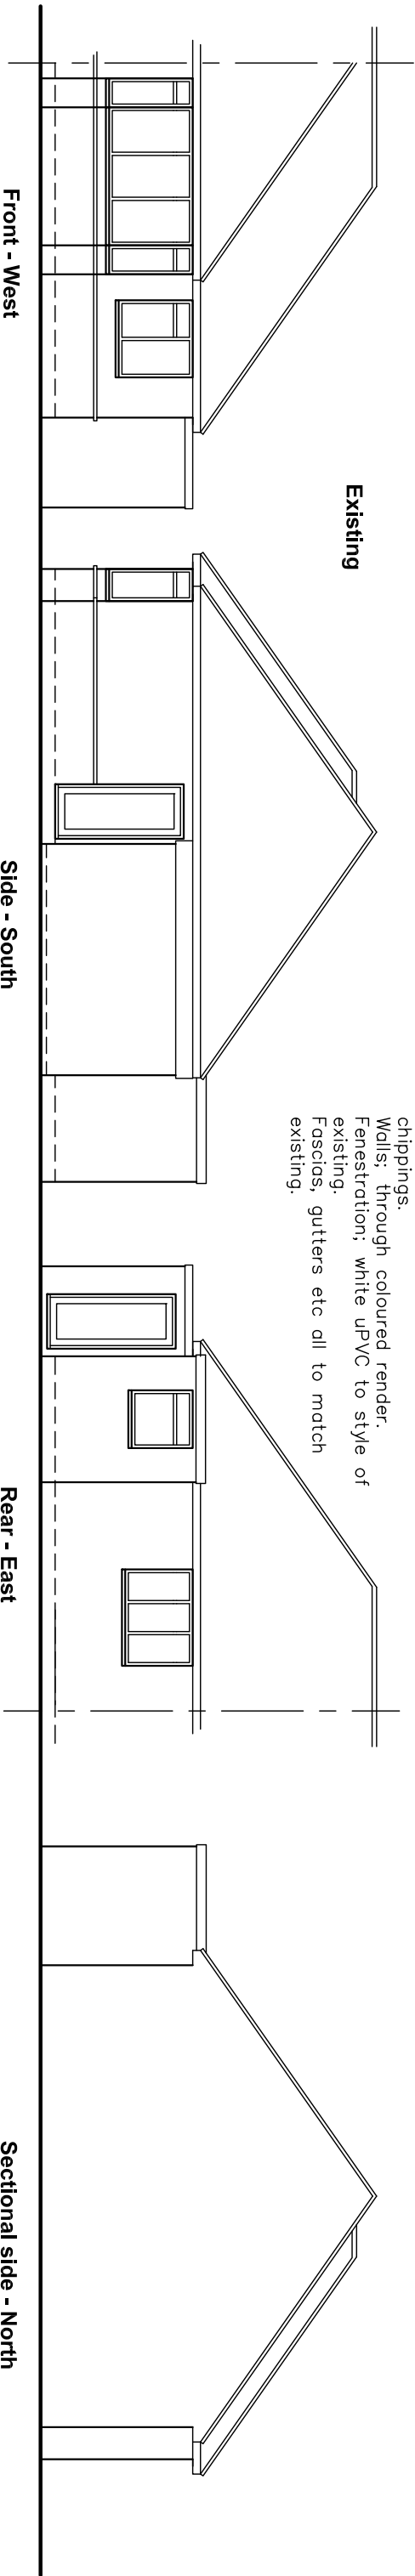

Amendments: –

Bryceson Shaw Associates
Surveyors and Designers
2 Wellesley Court, Fitzalan Road, Littlehampton,
West Sussex BN17 5JW
Tel. & Fax 01903 734381 Mobile: 07889 651301
E-mail: brycesonshaw@btinternet.com

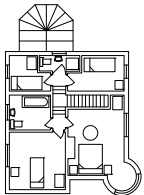

Project:
Proposed extension; 61 Chaucer Avenue, Rustington
BN16 2PQ

Drawing:
Plans and elevations as existing and proposed

For:
Mr. & Mrs. Holden

Drawn: PKS **Date:** April 2011

Scales: 1:100 **No:** 1128/01/01

To scale when printed on A3