



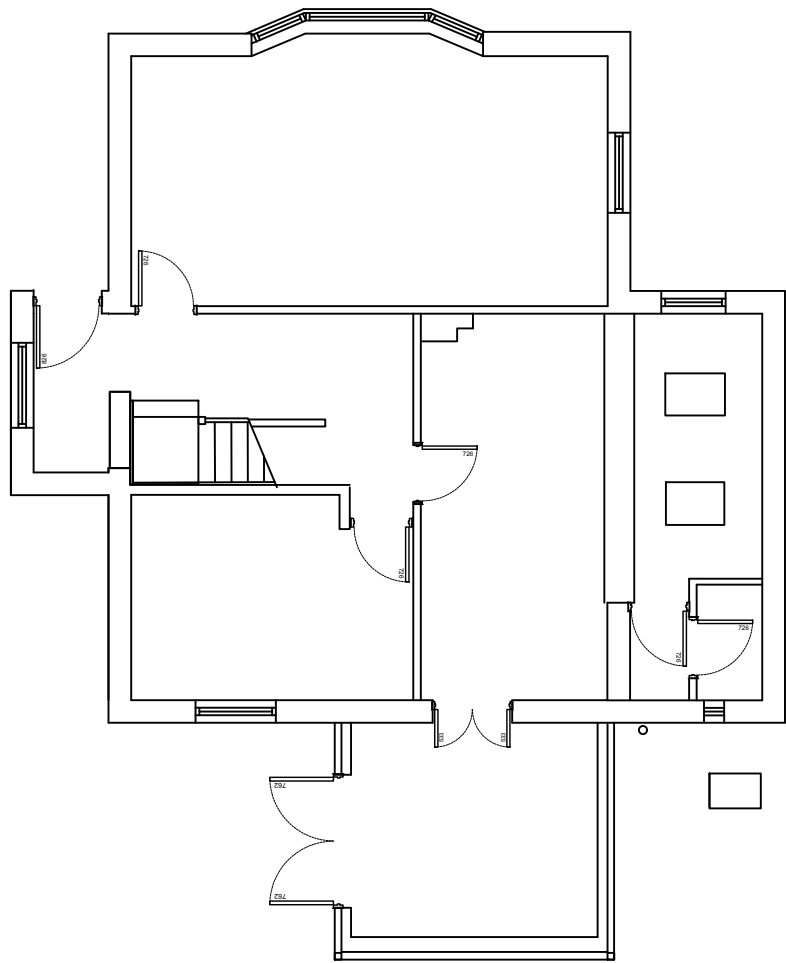

EXISTING

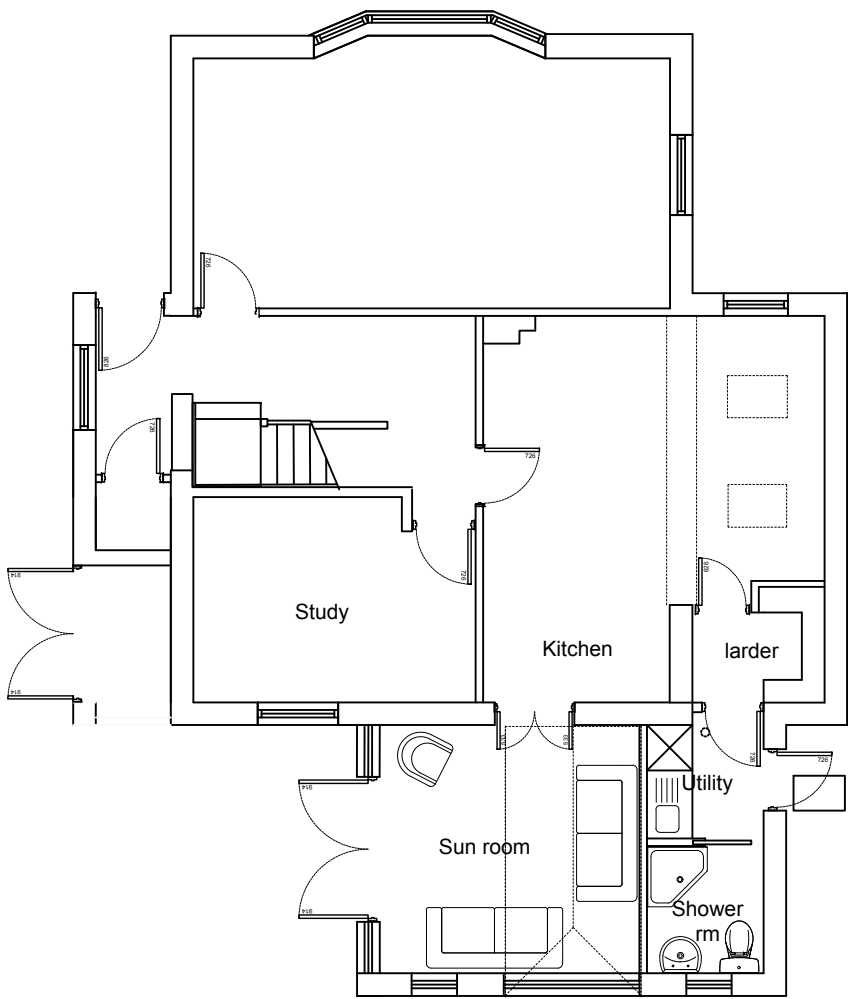

PROPOSED

© Leah Mew Architecture, all rights reserved.
Use figured dimensions only.
All dimensions are to be checked on site
any work is carried out.
Please contact the Architect immediately
regarding any discrepancies discovered.



Leah Mew
Architecture

M: 07479300032
E: leah@lmarchitecture.co.uk
W: www.lmarchitecture.co.uk

Project
66 Sea Lane
Rustington
West Sussex

Drawing

Existing and Proposed Plans

Drawn By LMS	Scale 1:100 @ 1/4"
Date Apr 2018	Revision
Drawing No. 18002-DPA -02	