


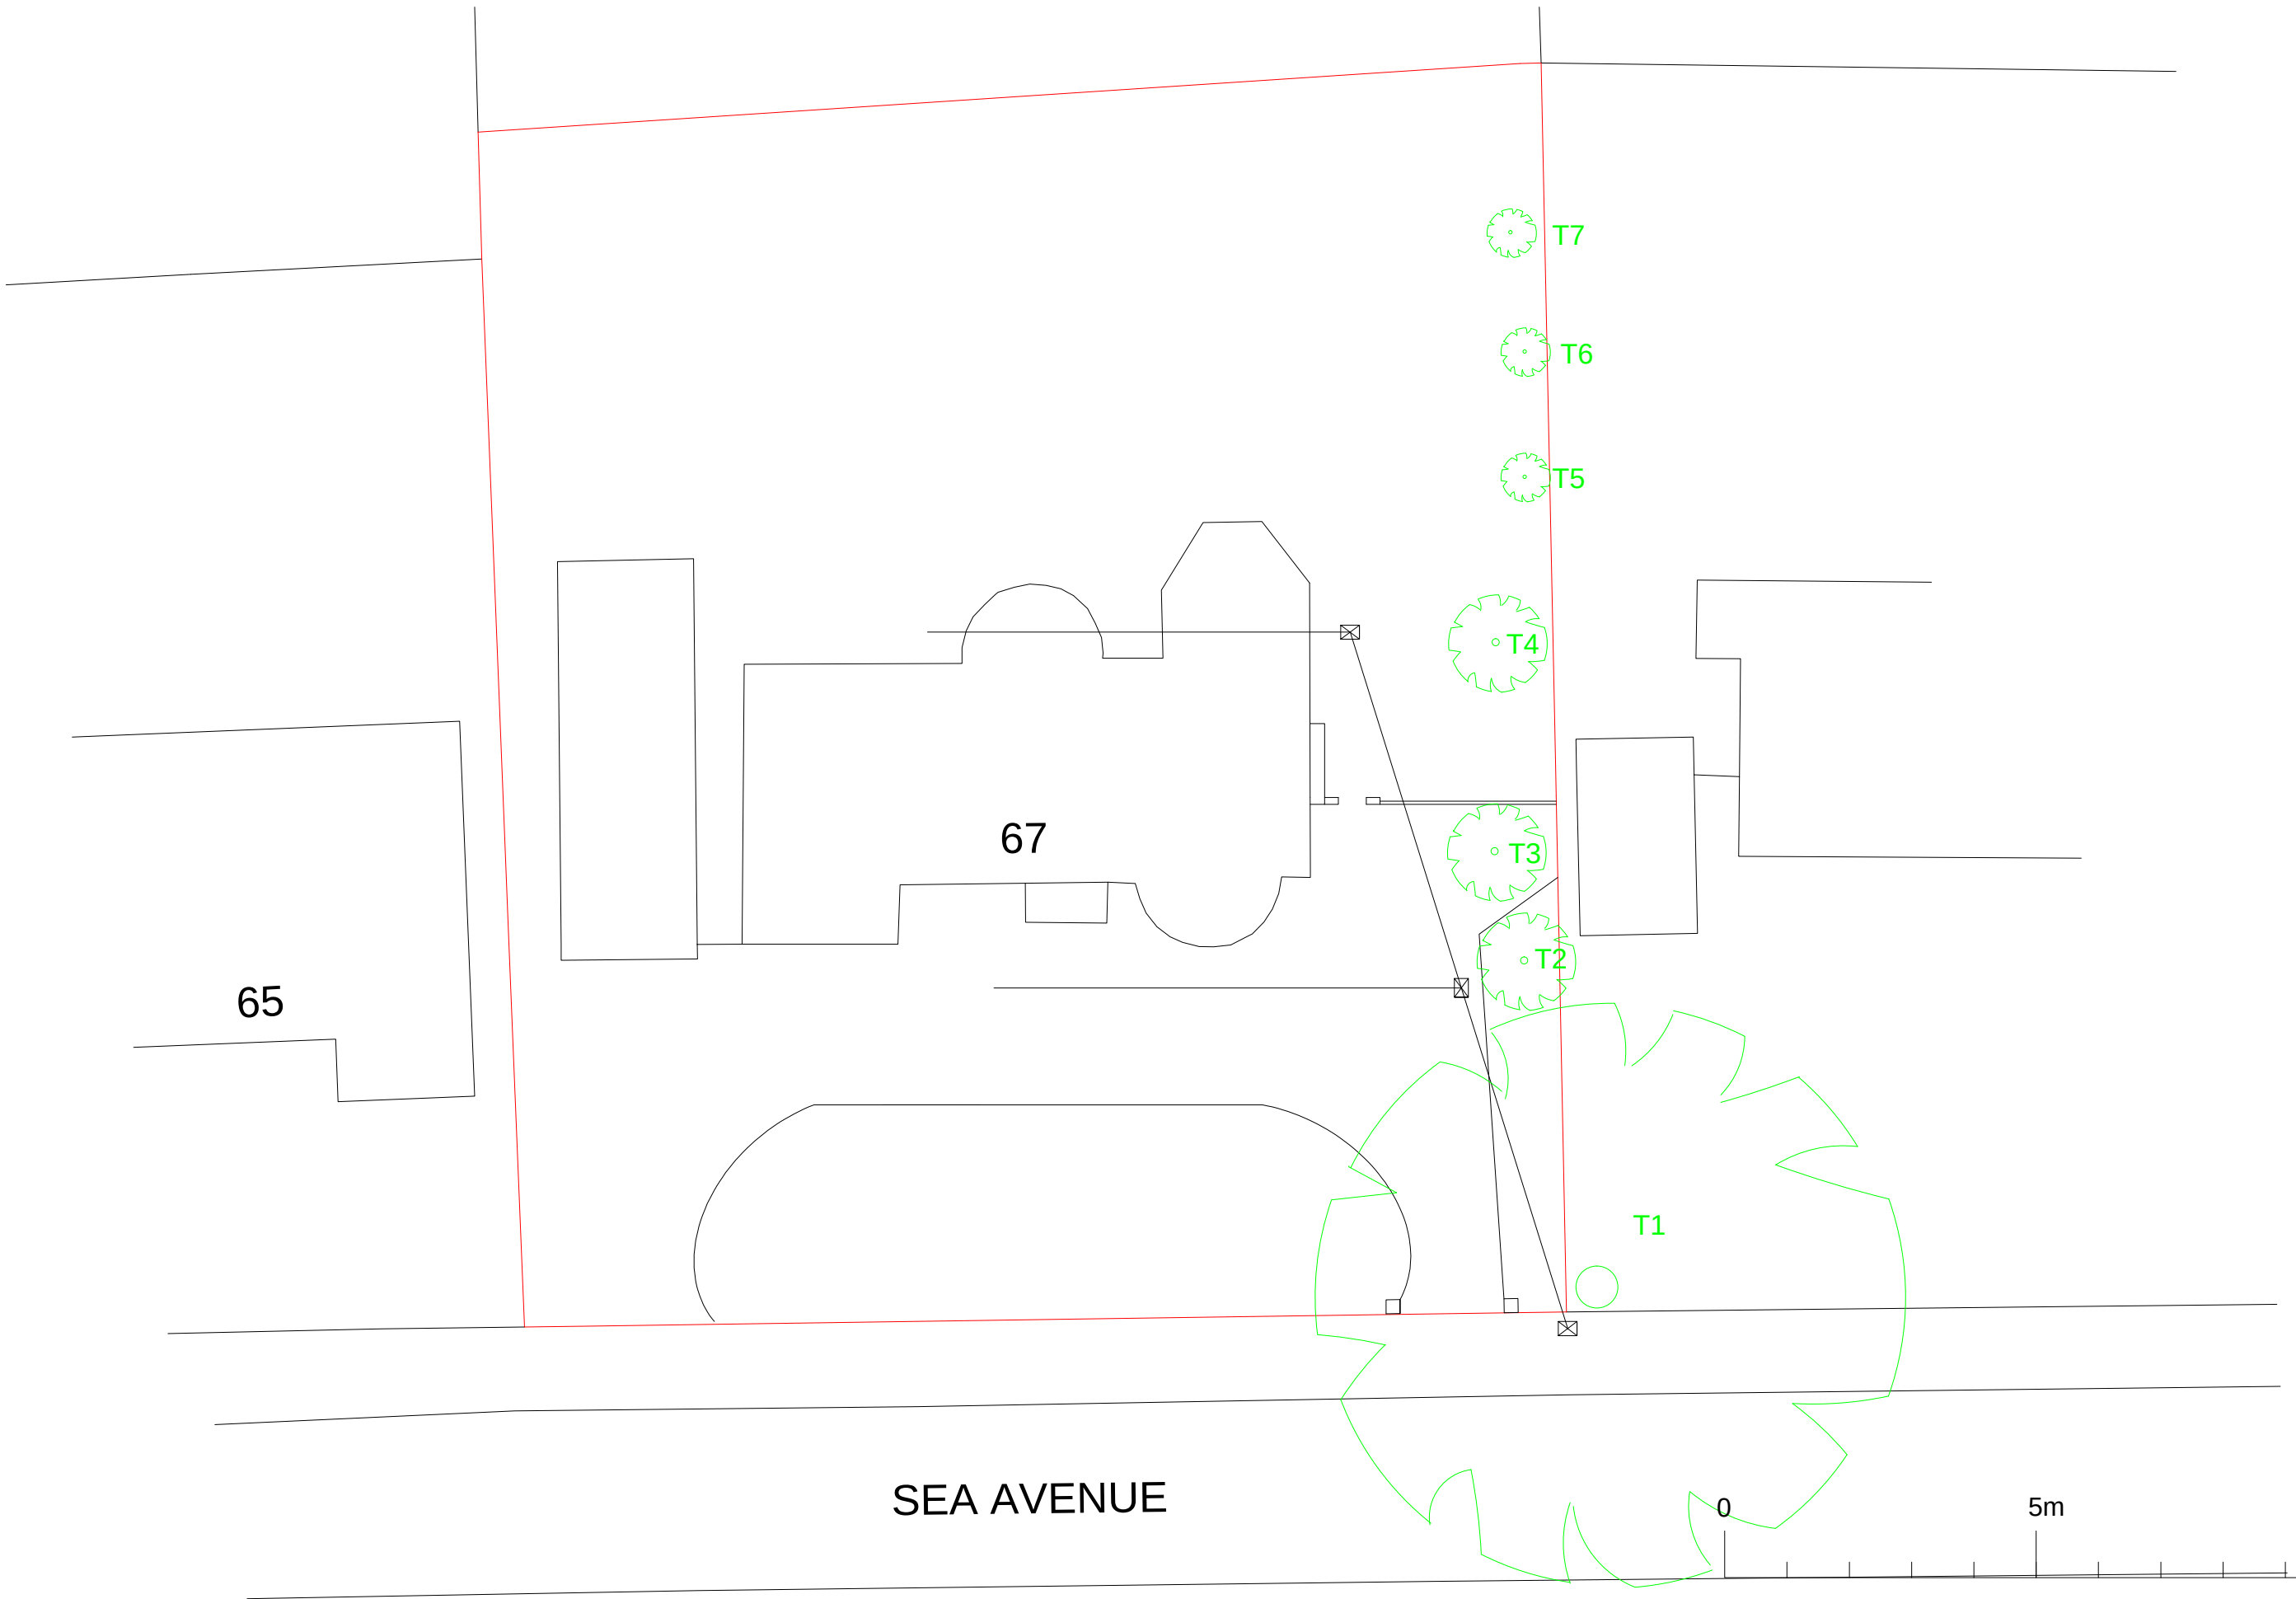

Michael Pearce & Associates Ltd
Chartered Surveyors - Architectural Consultants

Tel 01903 786839
Mob 07812 195560
e-mail:michael@mpa-surveyors.co.uk

GARAGE EXTENSION
67 SEA AVENUE, RUSTINGTON

DRW NO 5 SCALE 1/200 (A3)
EXISTING SITE PLAN