


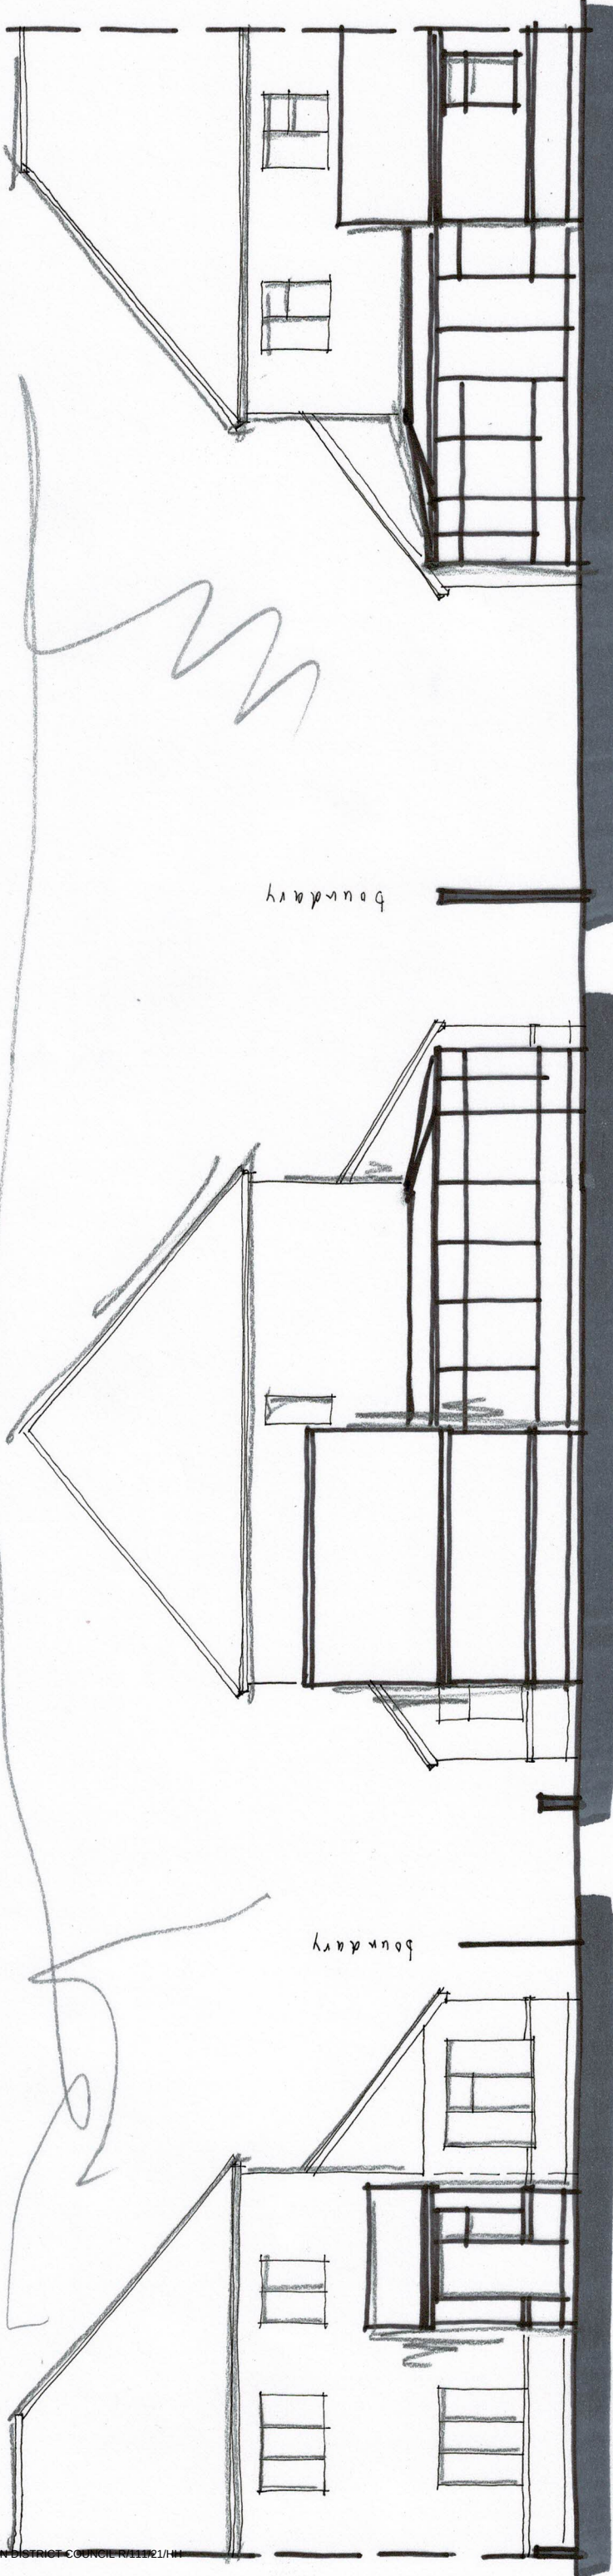


FRONT (W)

REAR (e) ELEVATION 1:100 @ A3

metres

0 1 2 3 4 5

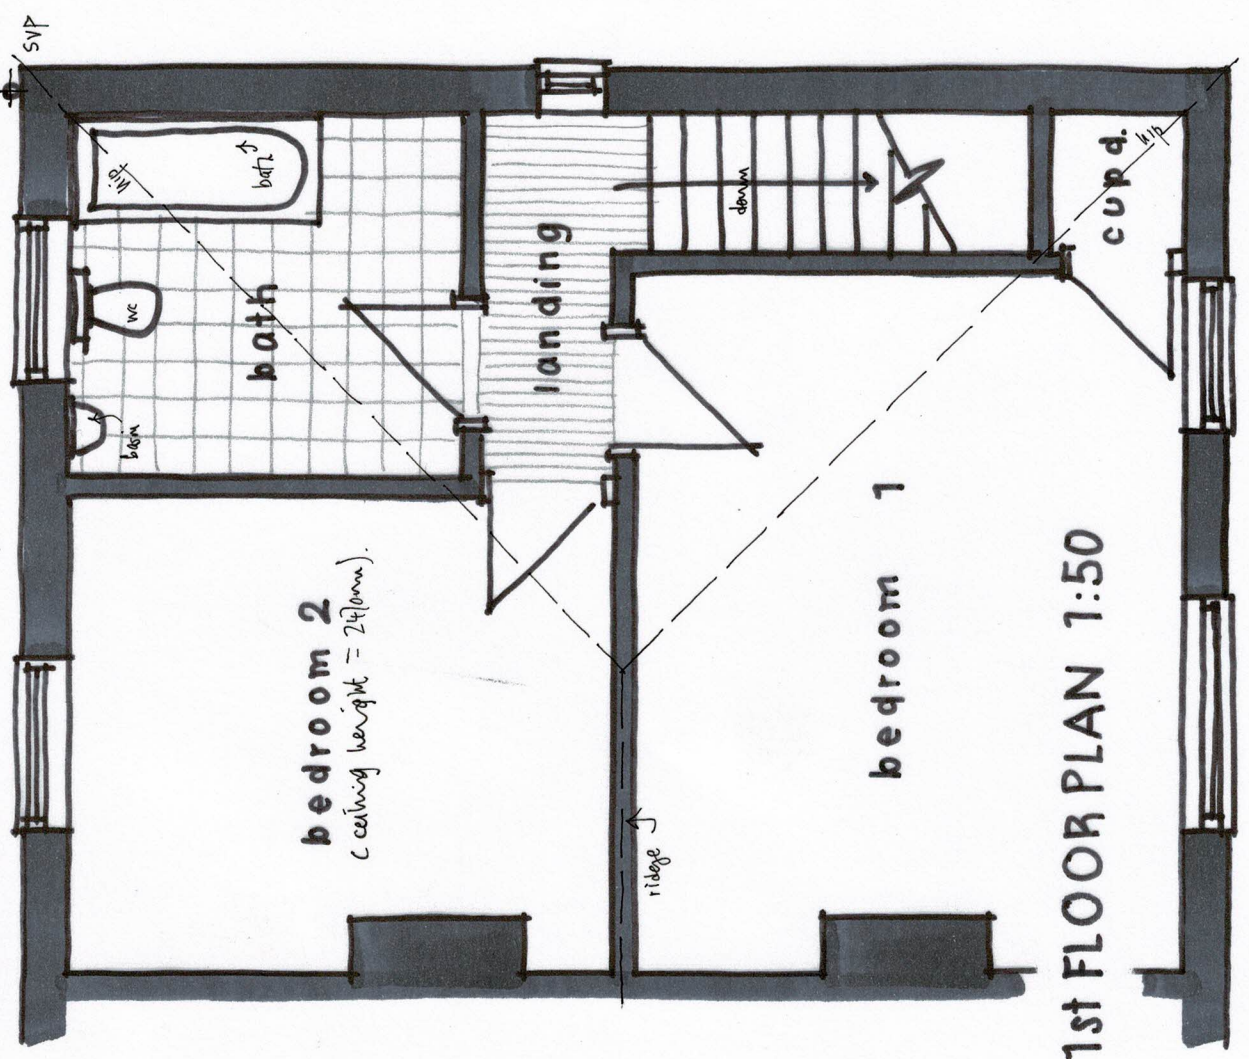

Wayne Gander MCIAT
Architectural Technologist
98 Durrington Lane, Worthing
West Sussex BN13 2RQ
E: waynegander08@gmail.com

SIDE (S)

SIDE (n)

1st FLOOR PLAN 1:50