

Boundary to No36




01Front (North) Elevation - Existing
Scale 1:50


Boundary to No36



02Rear (South) Elevation - Existing
Scale 1:50

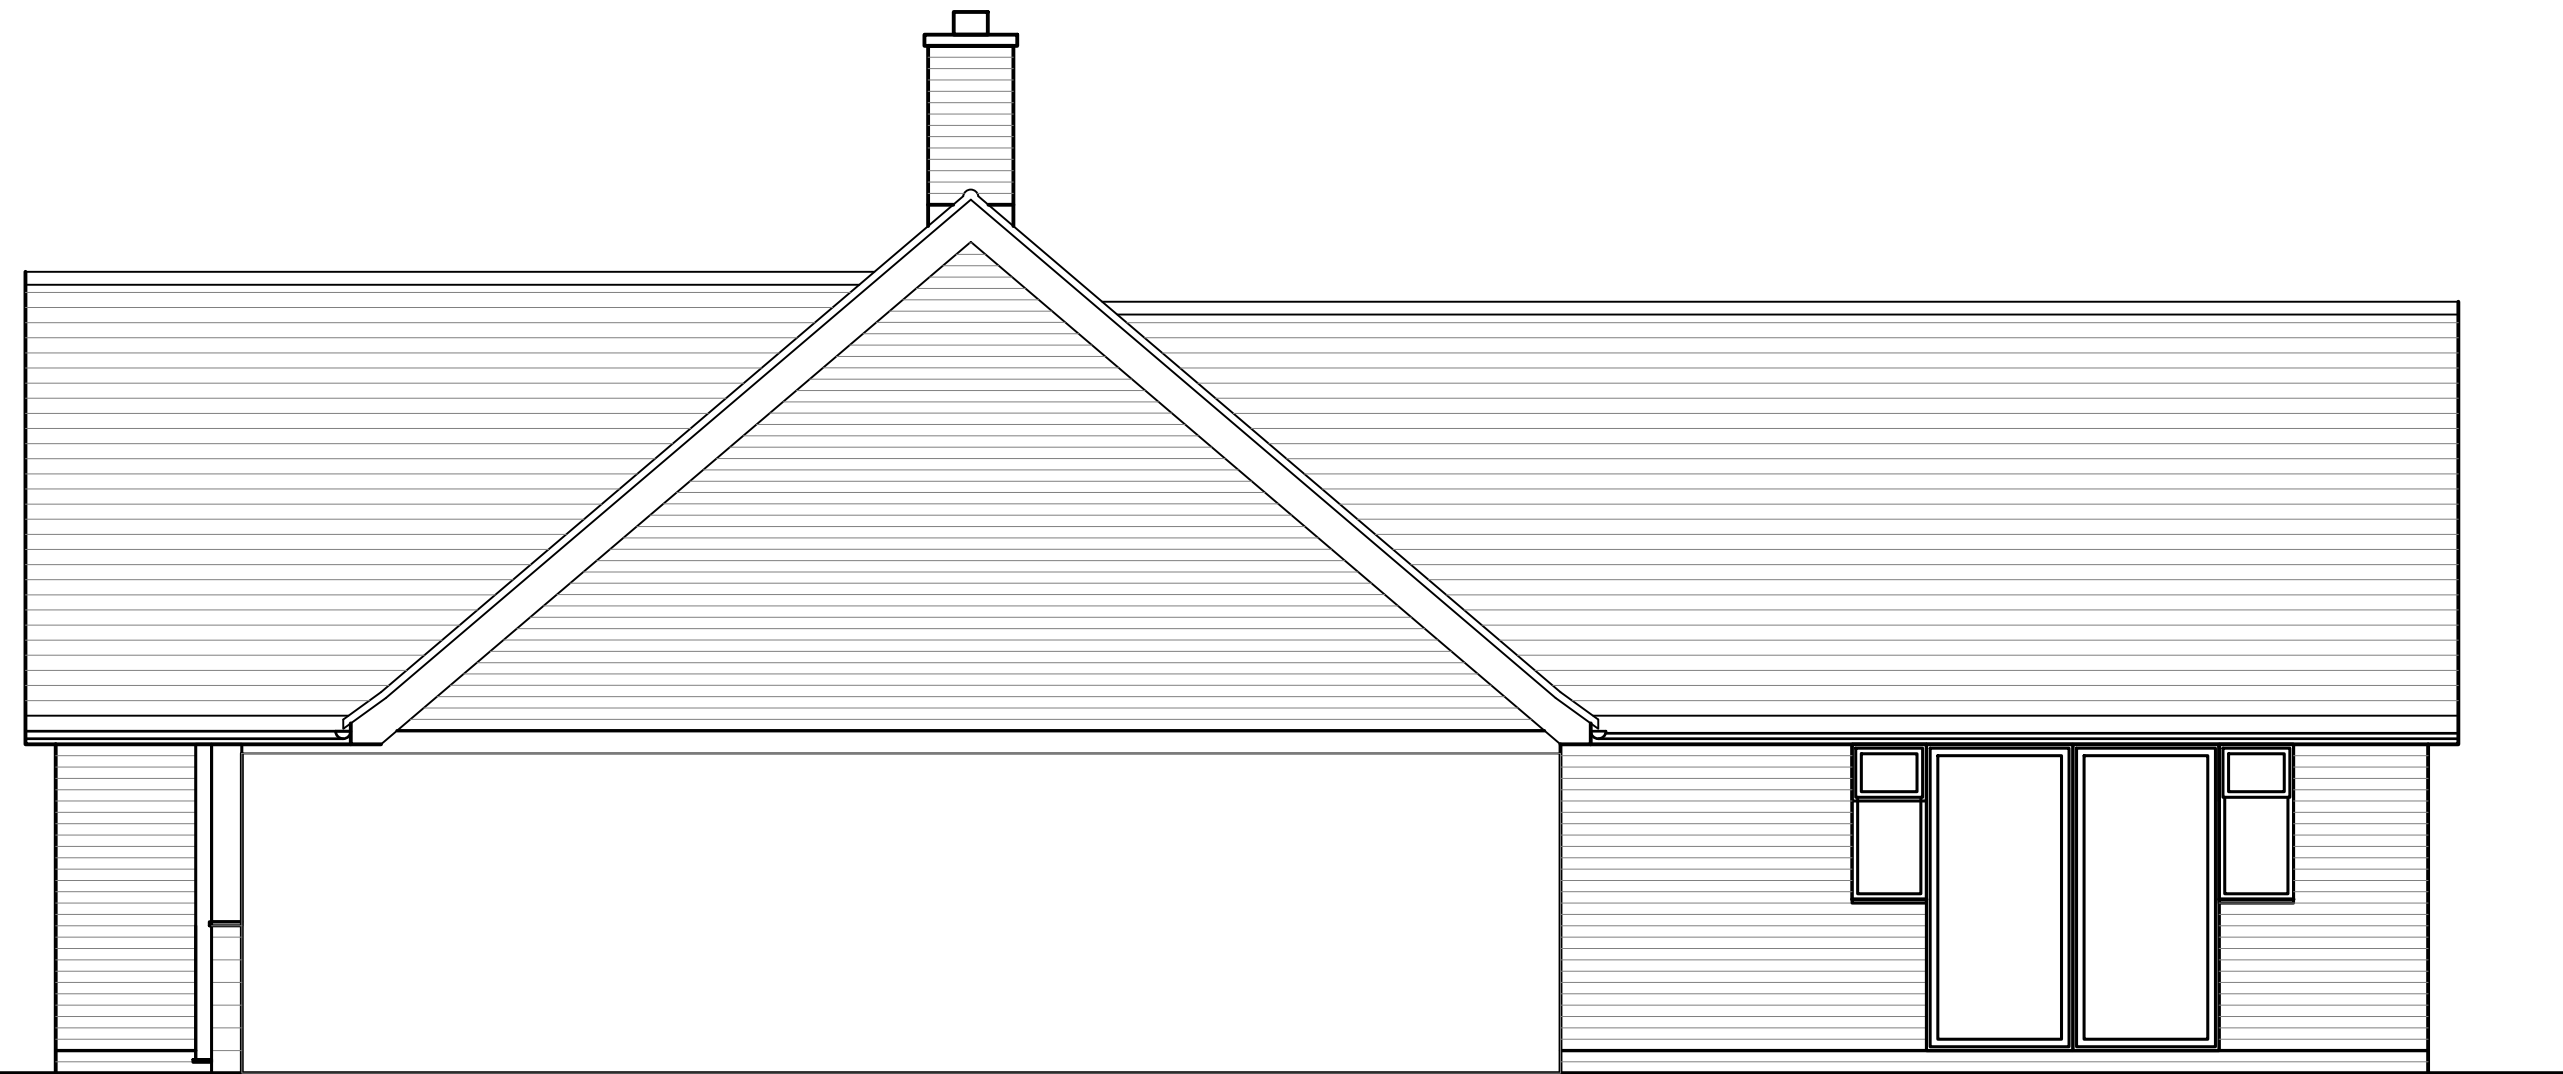

03Side (West) Elevation - Existing
Scale 1:50

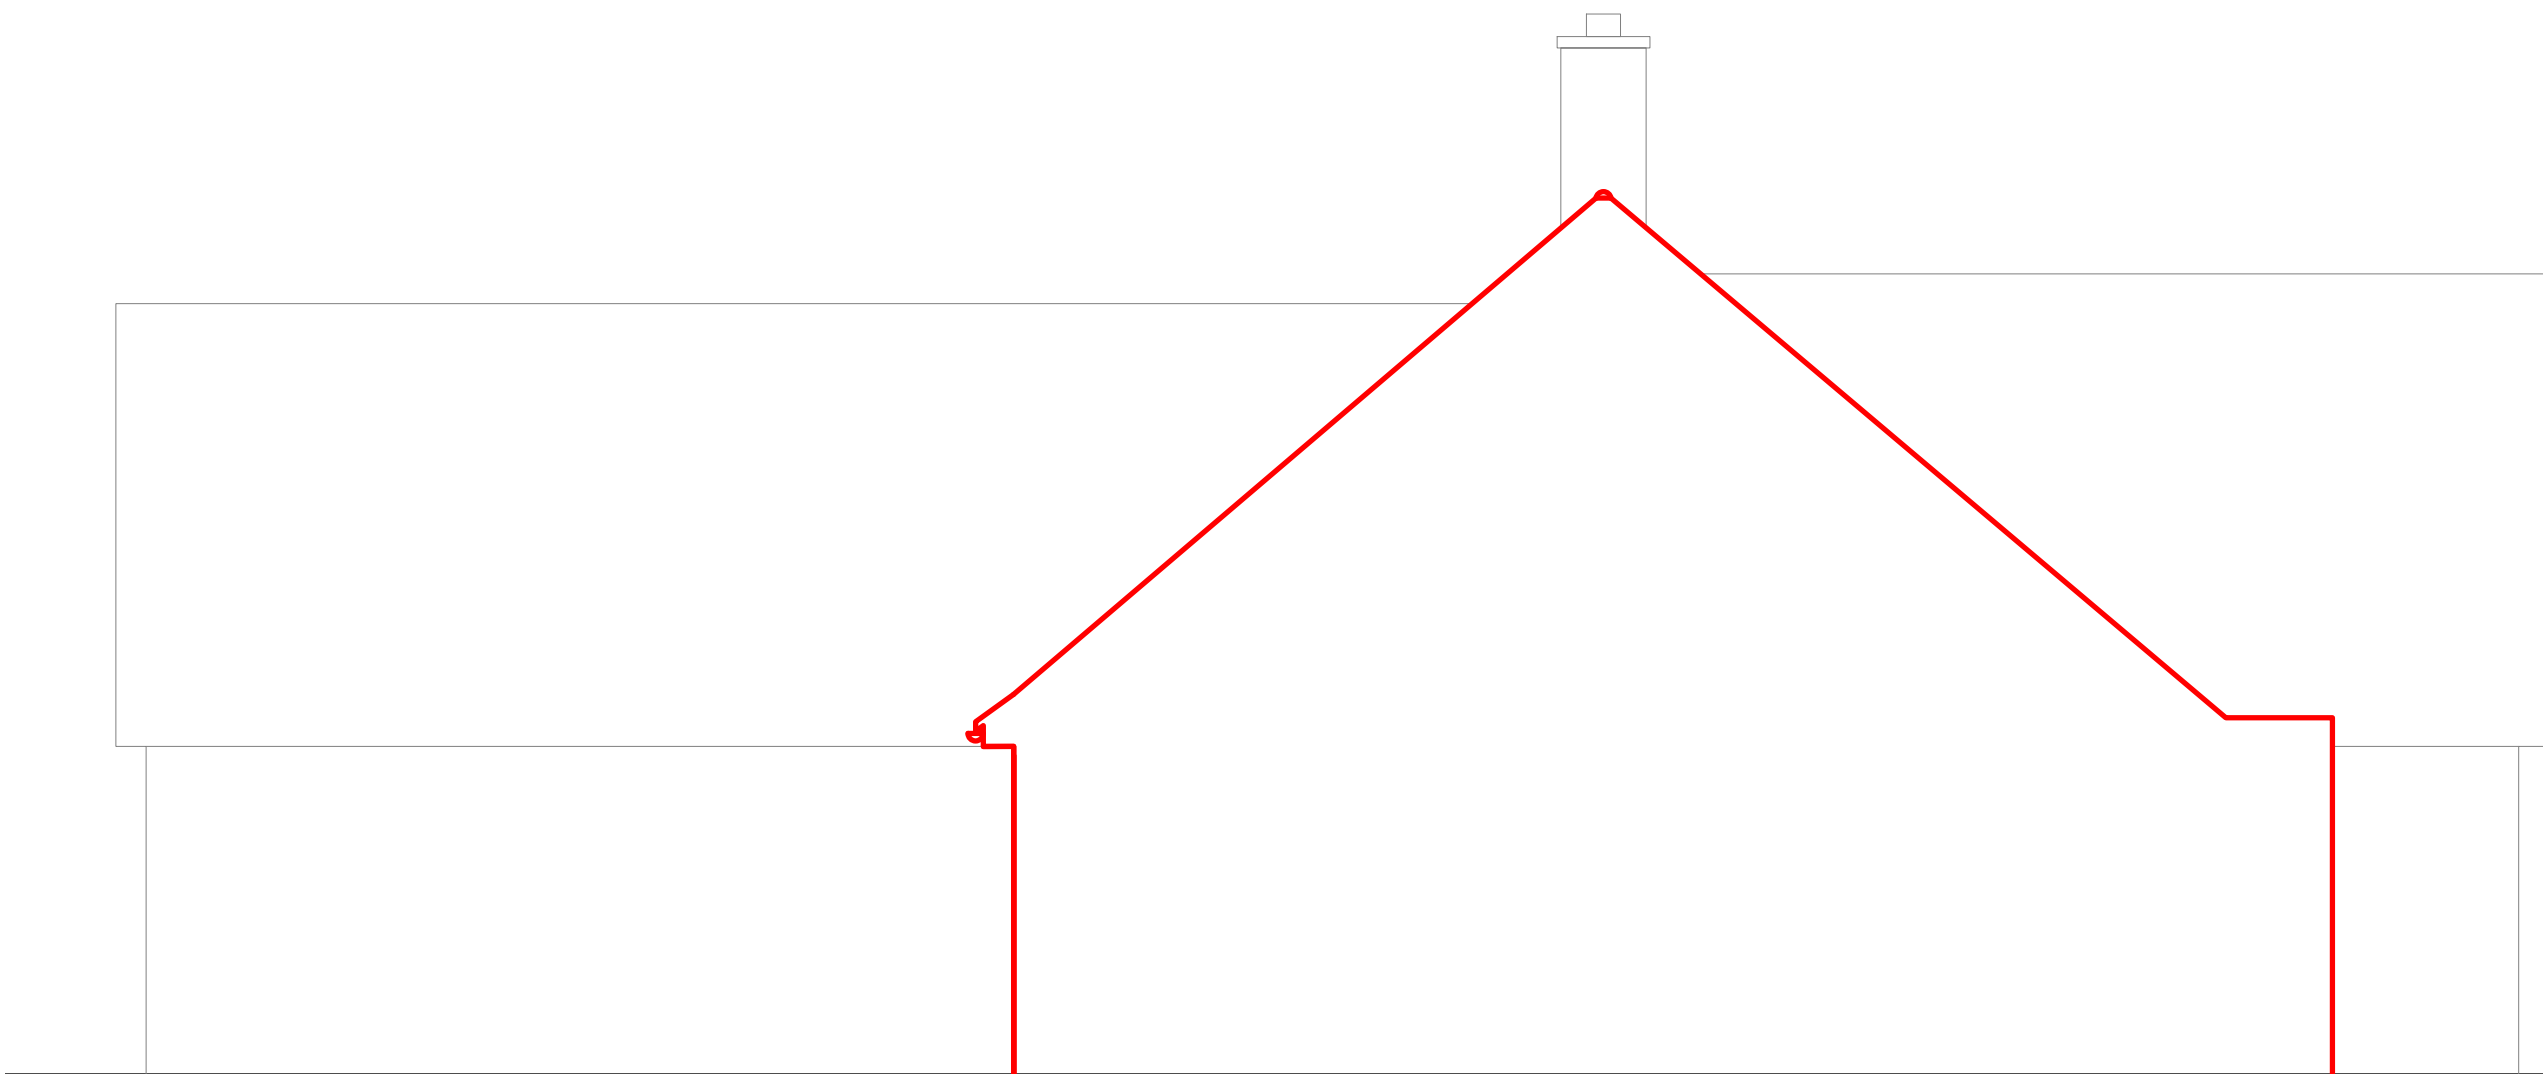

04Side (East) Elevation and Section - Existing
Scale 1:50

**PLANNING PERMISSION
DRAWING ONLY**
Subject to detailed design
& Building Control

Metres
0 1 2 3 4

Scale 1:50



05Side (East) Elevation - Existing
Scale 1:50

REVISIONS



BellCross
CONSULTANTS LTD
STEYNING
WEST SUSSEX
M: 07449-066261
WWW.BELLCROSSCONSULTANTS.COM
BUILDING SURVEYING - ARCHITECTURE

CLIENT
Mr P Ingram

PROJECT TITLE
35 Hawke Close
Rustington
BN16 2AT

DRAWING
Single storey extension to
Garage - Existing
Elevations

Drawn by: SWC Scale: As shown @ A1 Date: May 2022

No 35HC - 205 Rev.