



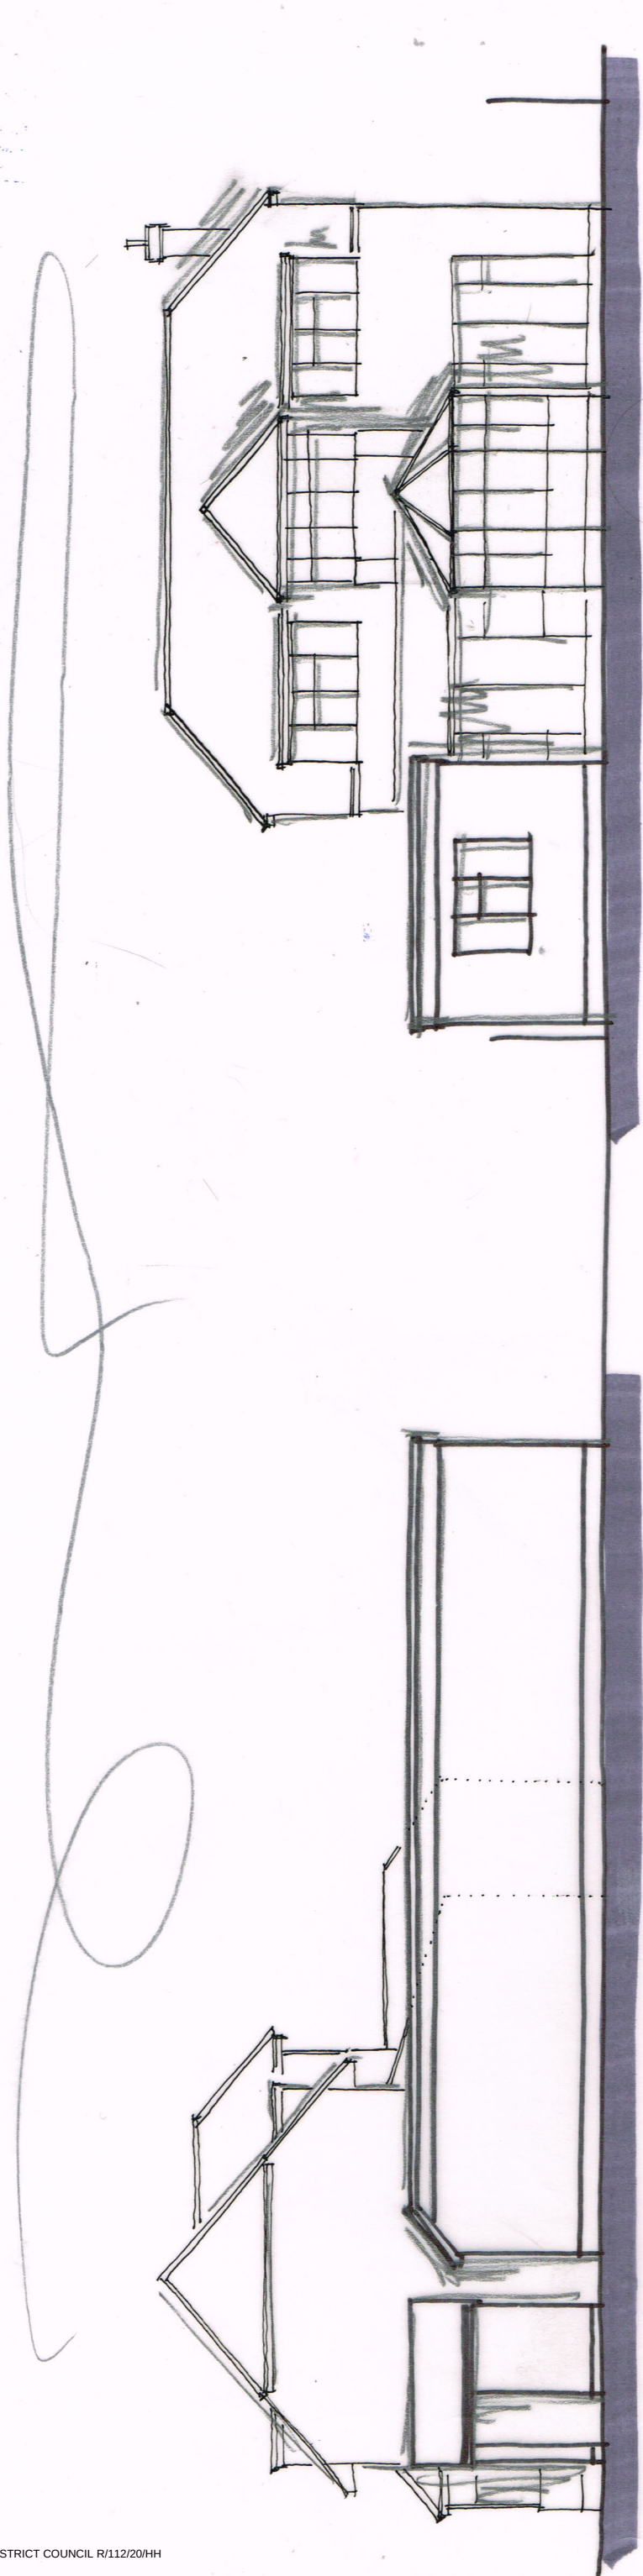

SIDE (w) ELEVATION 1:100 @ A3

REAR (s)

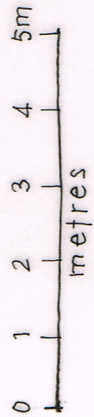

SIDE (e)