


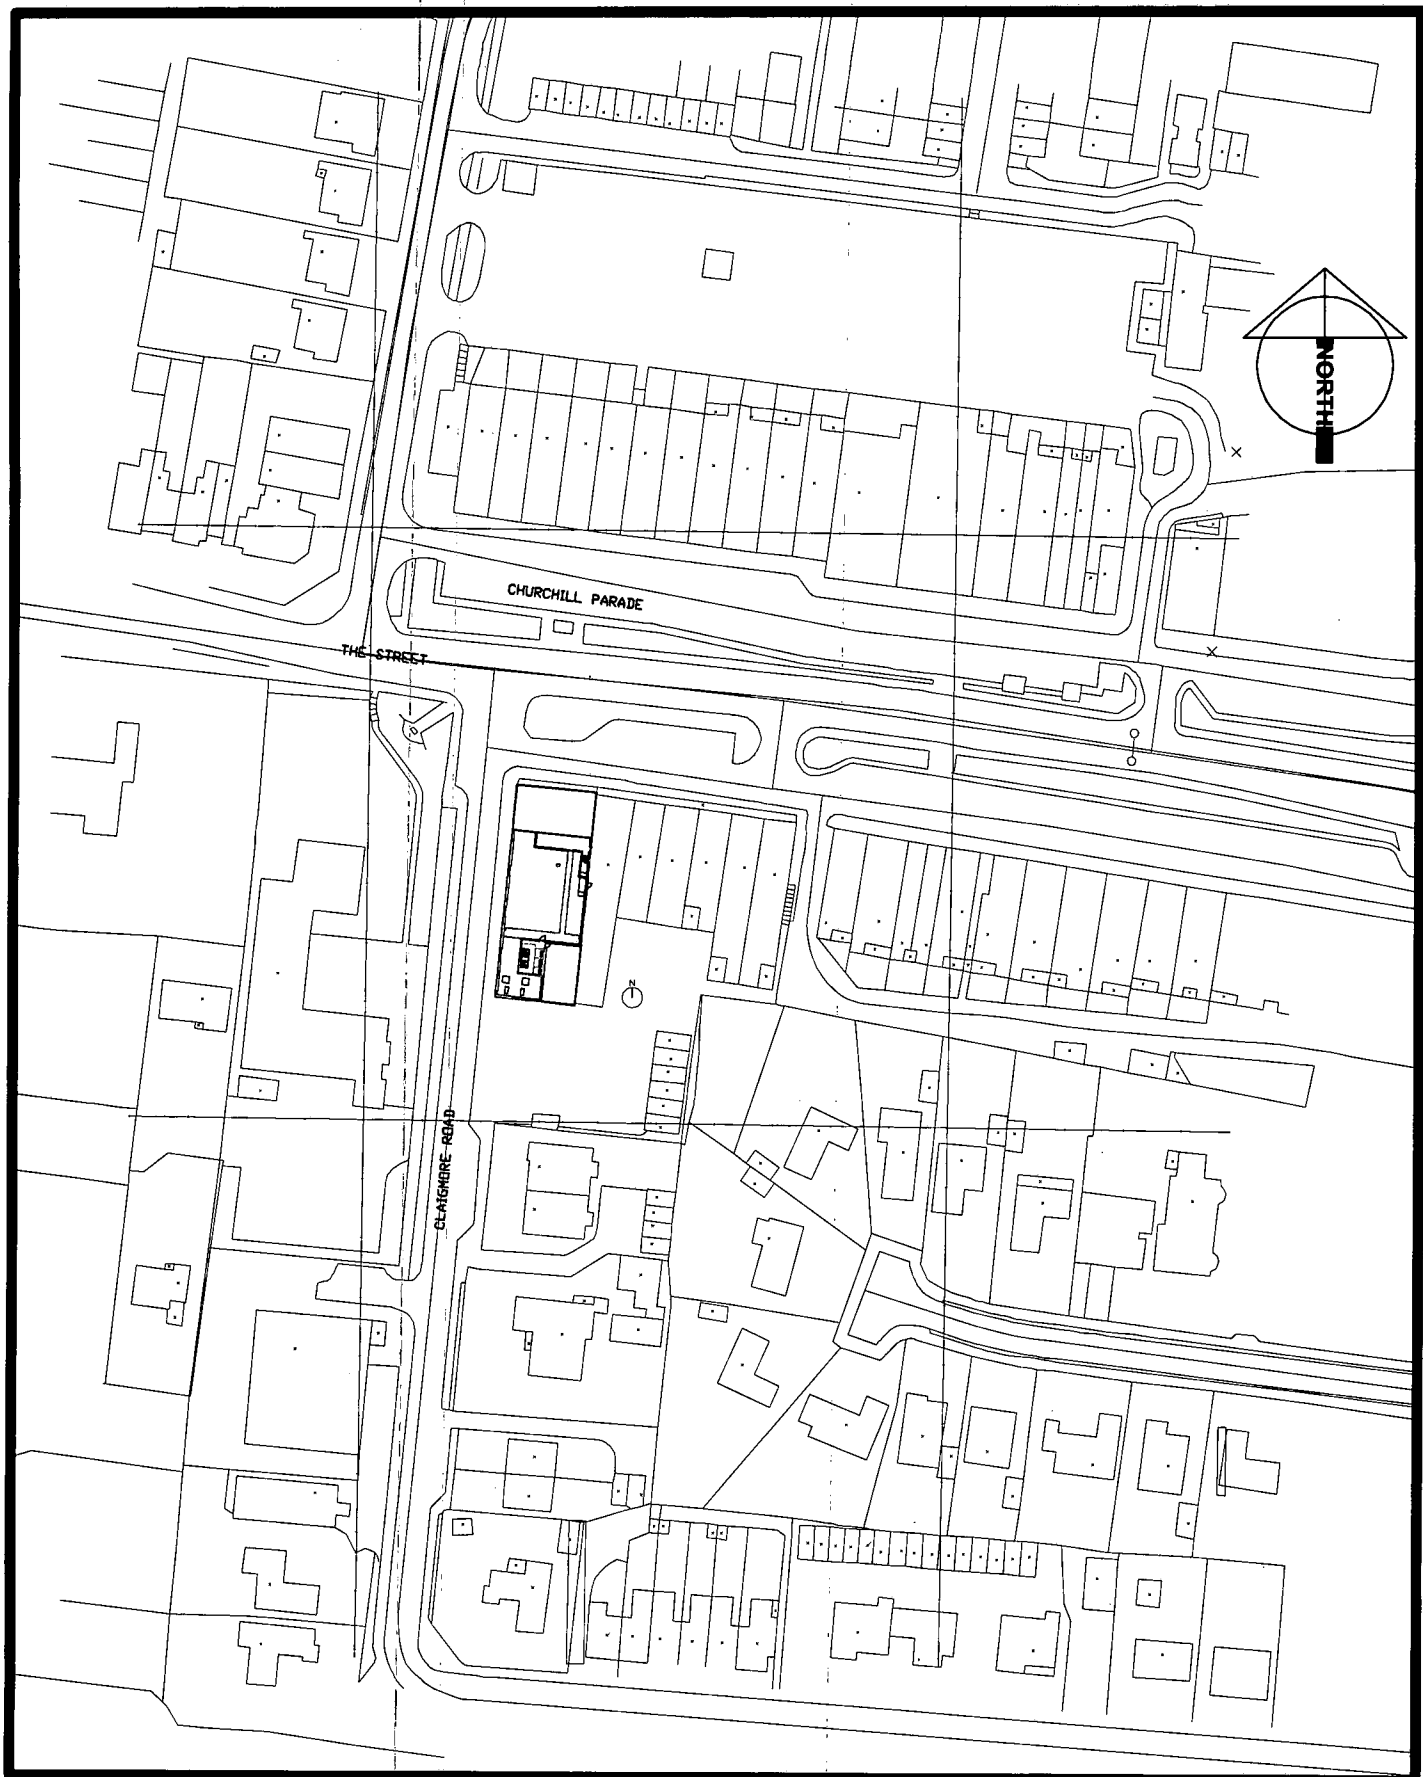

Client:
TESCO Express

Project:
**STERLING PARADE
RUSTINGTON**

Drawing Title:
PLANT LOCATION PLAN

Scale:	Date:	Drawn:	Checked:
1:1250	08.04.2008	B.E.S	

Project No:	Drawing No:	Revision:
3246	(P)101	



Office 7, Gateway 1000
Arlington Business Park
Whittle Way
Stevenage
Hertfordshire
SG1 2FP

t: 01438 749400
f: 01438 749591
e: arc@archer.uk.com
www.archerarchitects.co.uk

Copyright Archer Architects. All
dimensions to be verified on site.