ARUN DISTRICT COUNCIL:R/113/0

archer architects
Copyright Archer Architects. All dimensions to be verified on site.
QM SV ISO 9001 REGISTERED FIRM

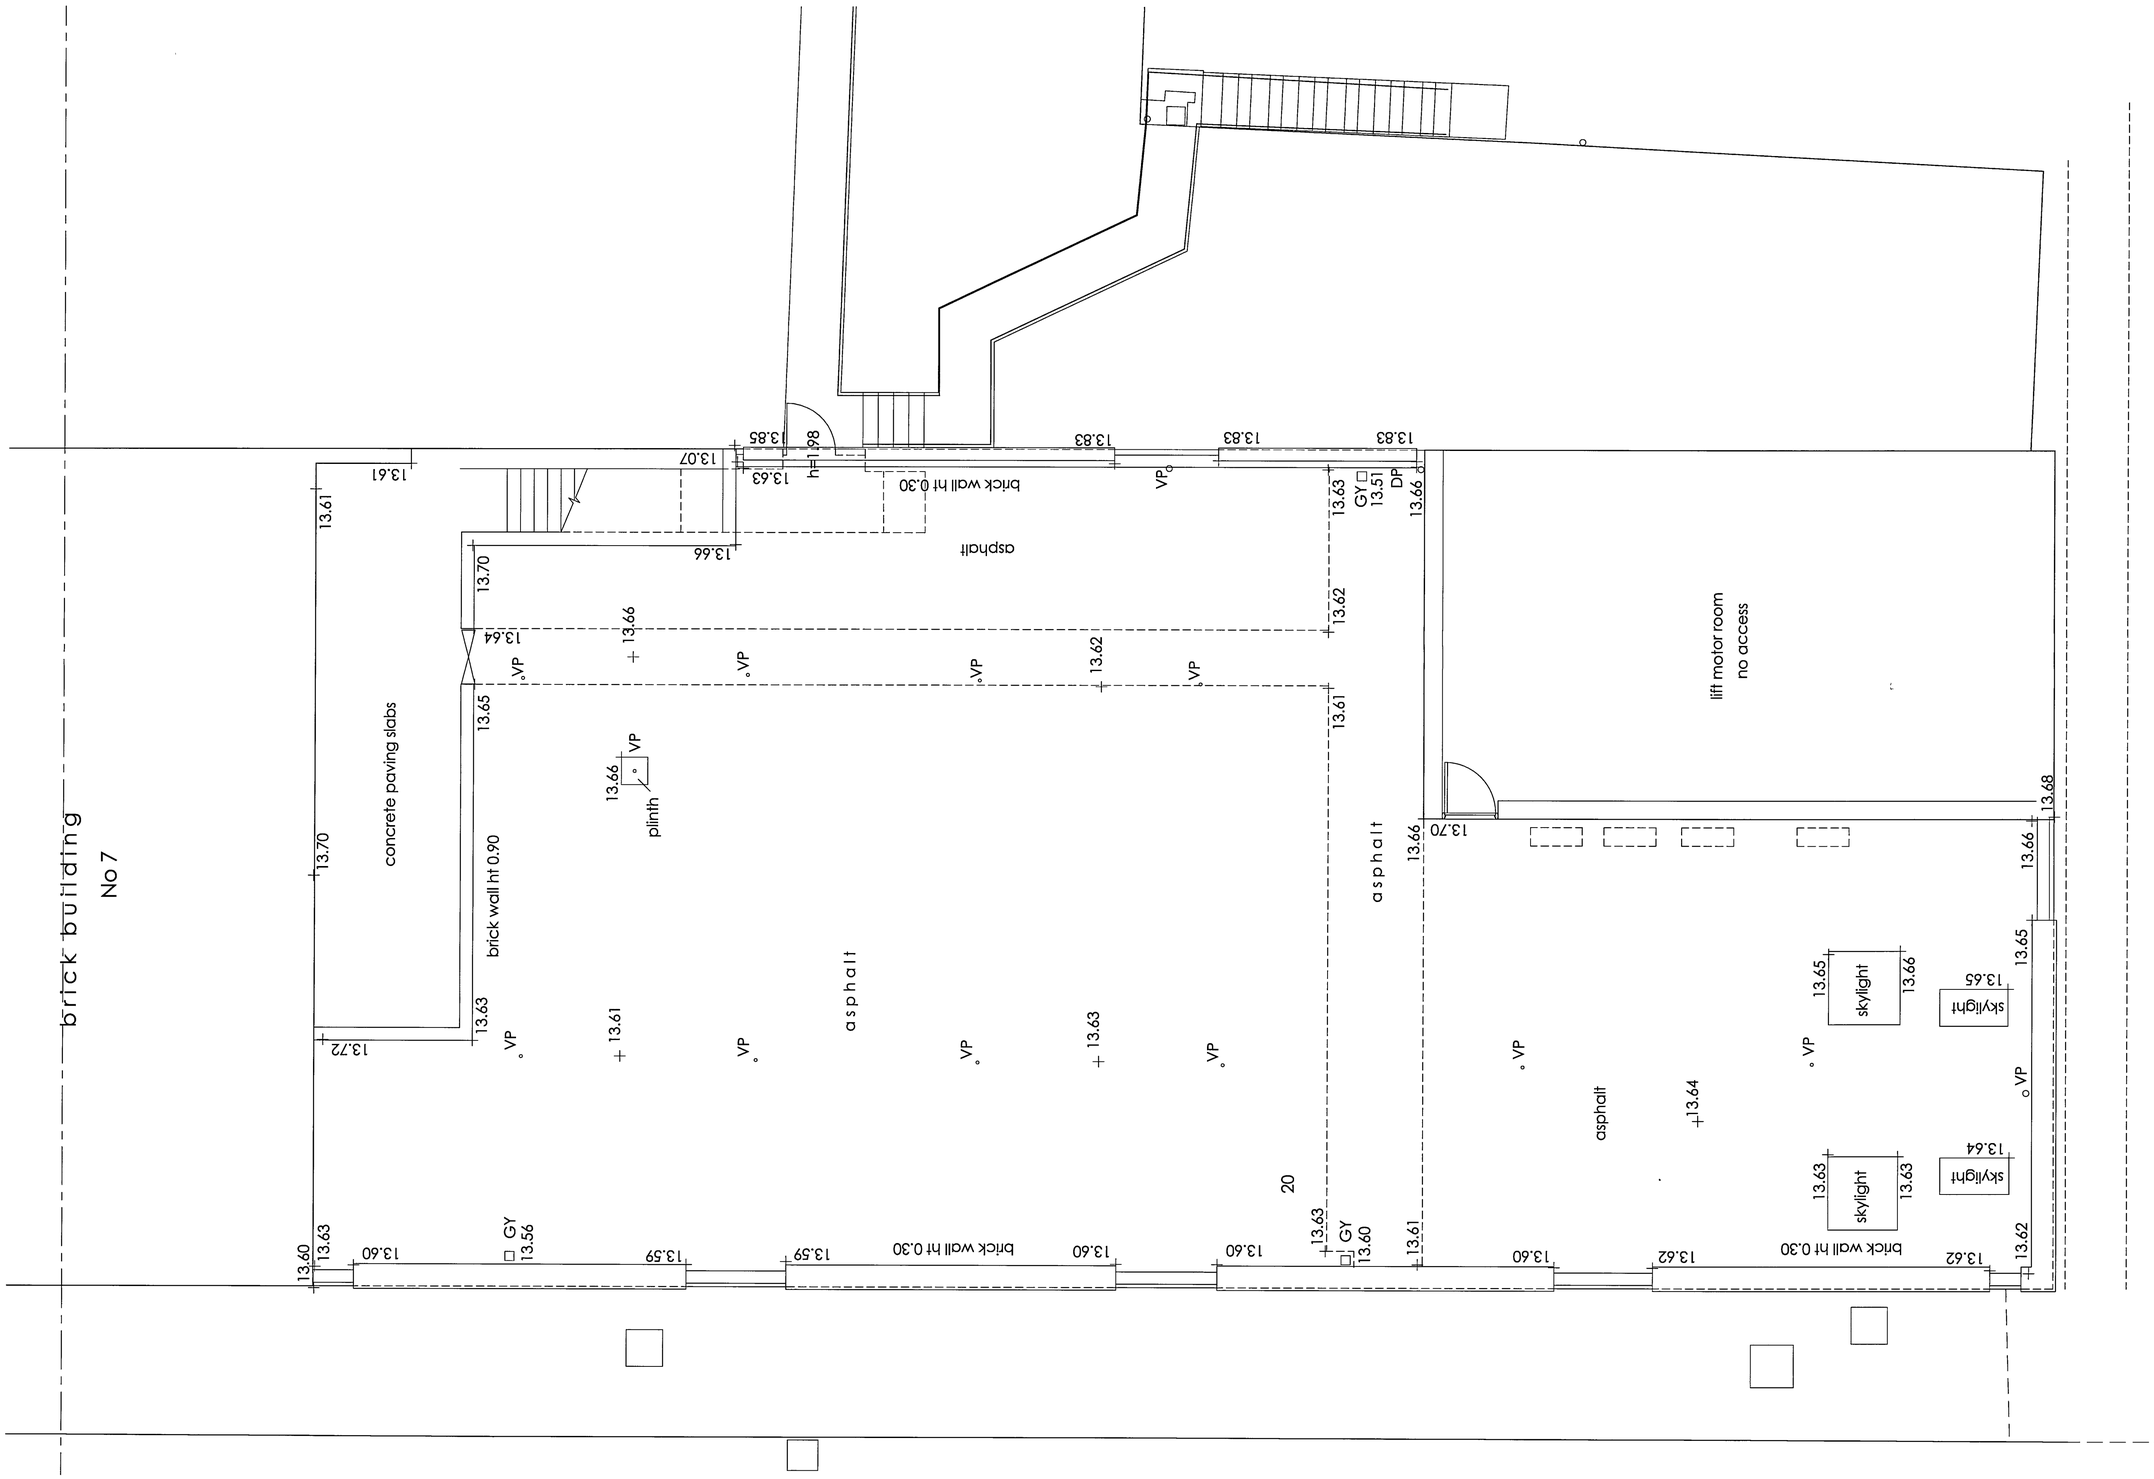

FOR INFORMATION

Revision: By Approved

archer architects
Office 7, Gateway 1000
Arlington Business Park
Whittle Way
Stevenage
Hertfordshire
SG1 2FP
t: 01438 749400
f: 01438 749591
e: arc@archer.uk.com
www.archerarchitects.co.uk

Client:
TESCO EXPRESS

Project:
STERLING PARADE
RUSTINGTON

Drawing Title:
EXISTING ROOF FLOOR

Scale:	Date:	Drawn:	Checked:
1:50	20.03.2008	B.E.S	

Project No:	Drawing No:	Revision:
3246	(P)124	