



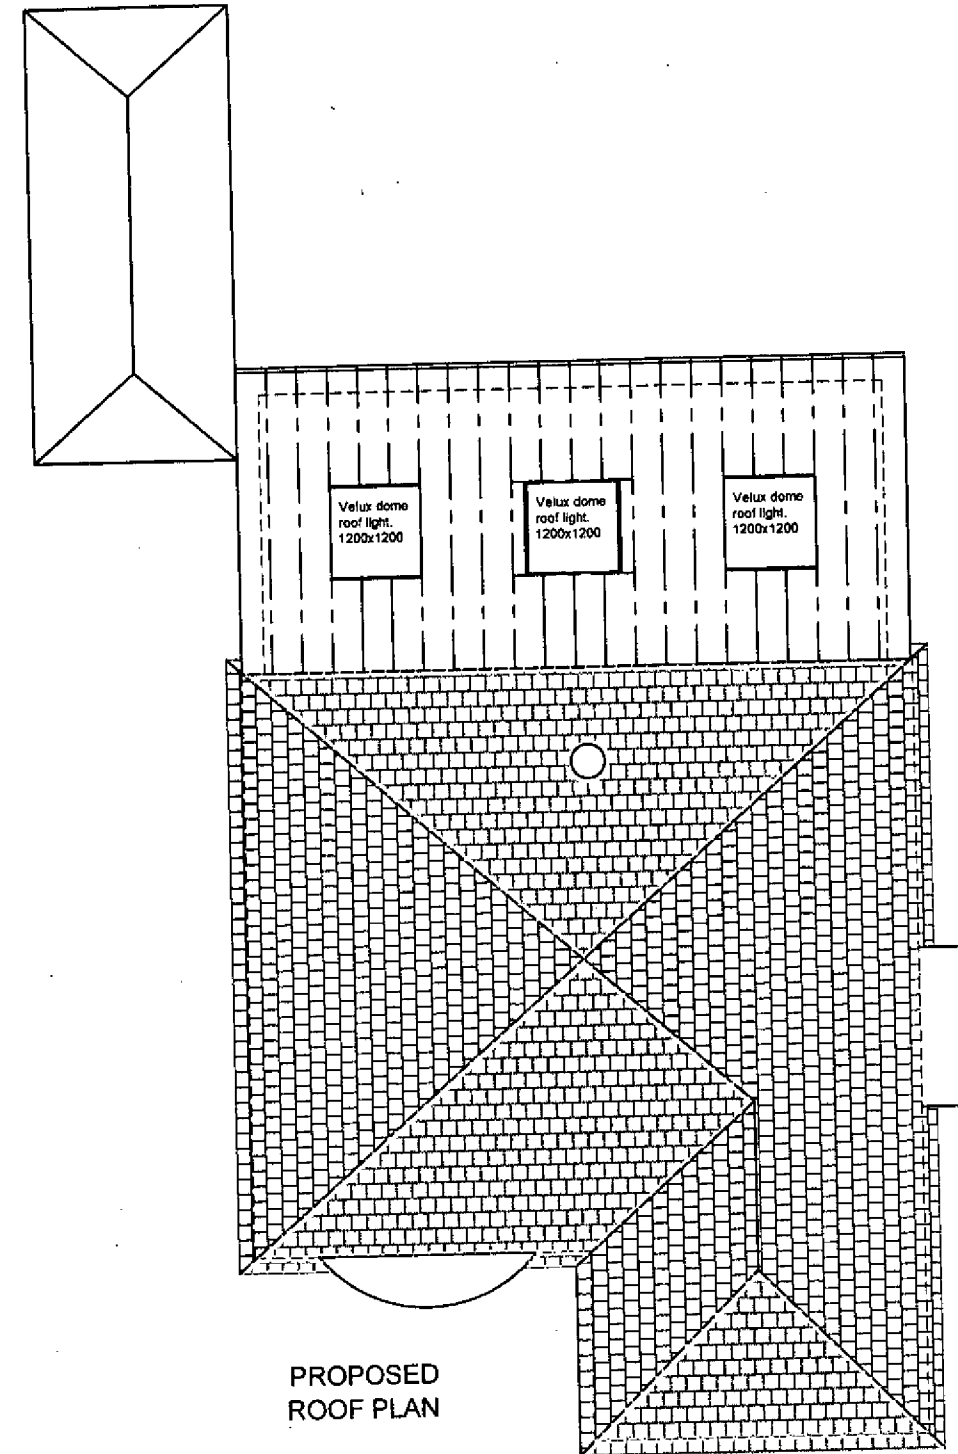

C		
B		
A	May, 2017	Issued for Certificate of Lawfulness
-	May, 2017	1st Draft for Client comments
Rev.	Date	Revision
© copyright		
Graham Page		
Building Design Services		
35 Windsor Drive		
Rustington, West Sussex. BN16 3SW		
Client	Y. STUBBS	
Job Title	PROPOSED SINGLE STOREY REAR EXTENSION at 2 AMBERLEY ROAD RUSTINGTON BN16 2EE	
Drawing Title	PROPOSED PLANS	
Scale	AS SHOWN @ A1	
Date	13-05-17	Drawn by G.A. PAGE
Orig No.	642.17 / 03	A

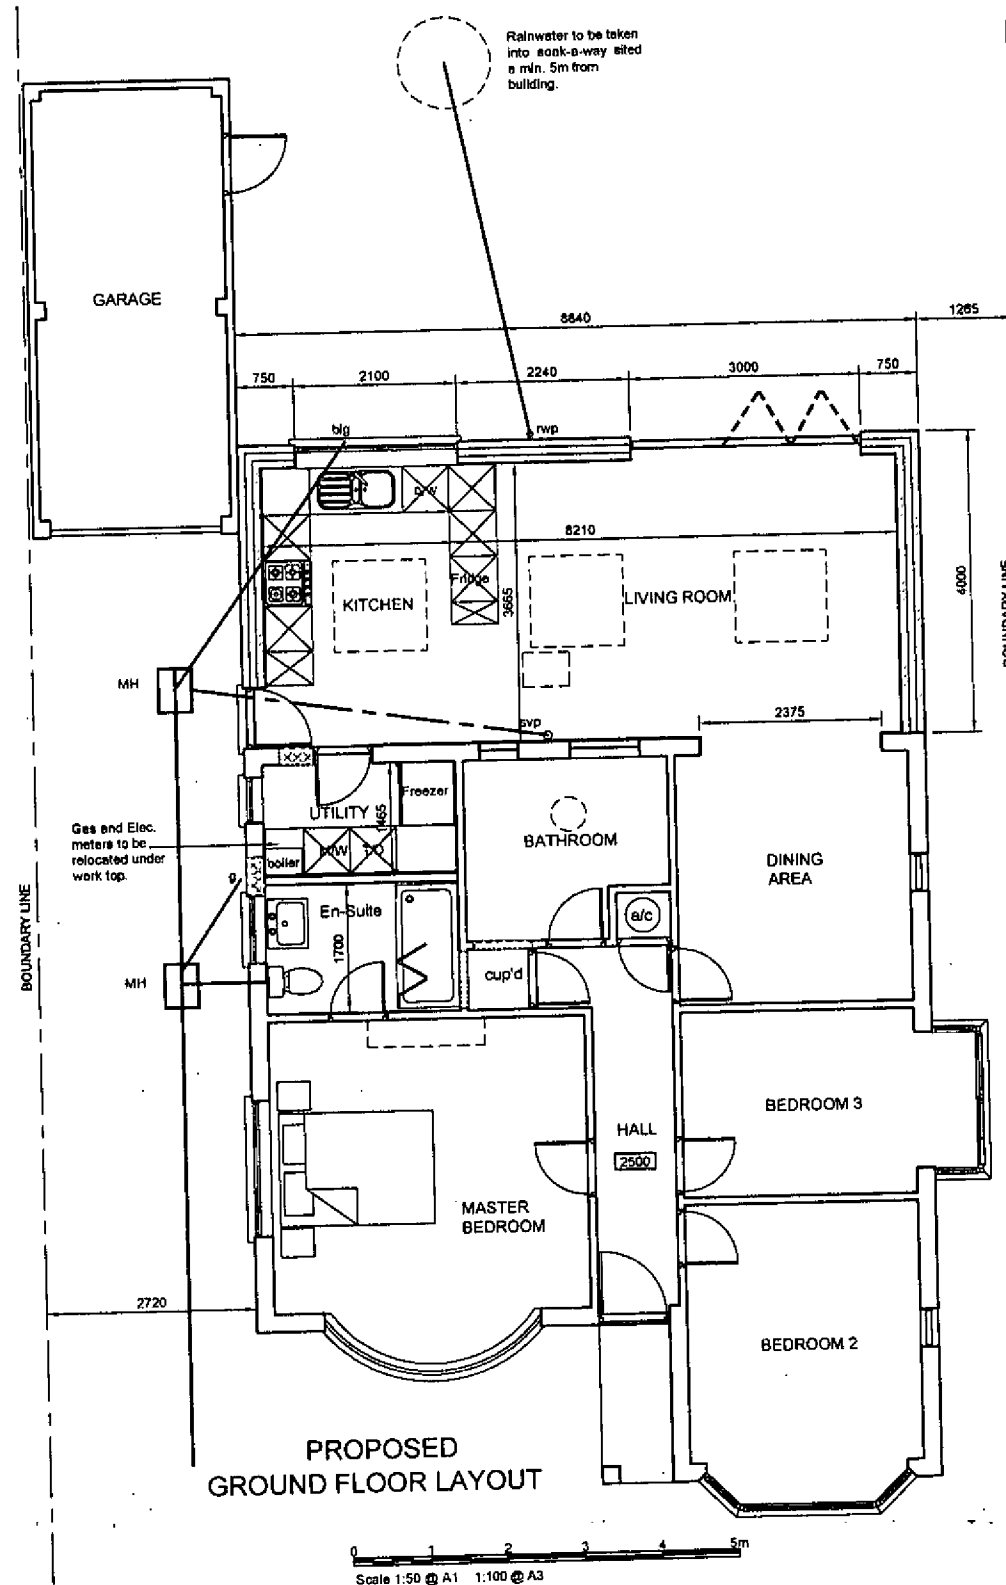