




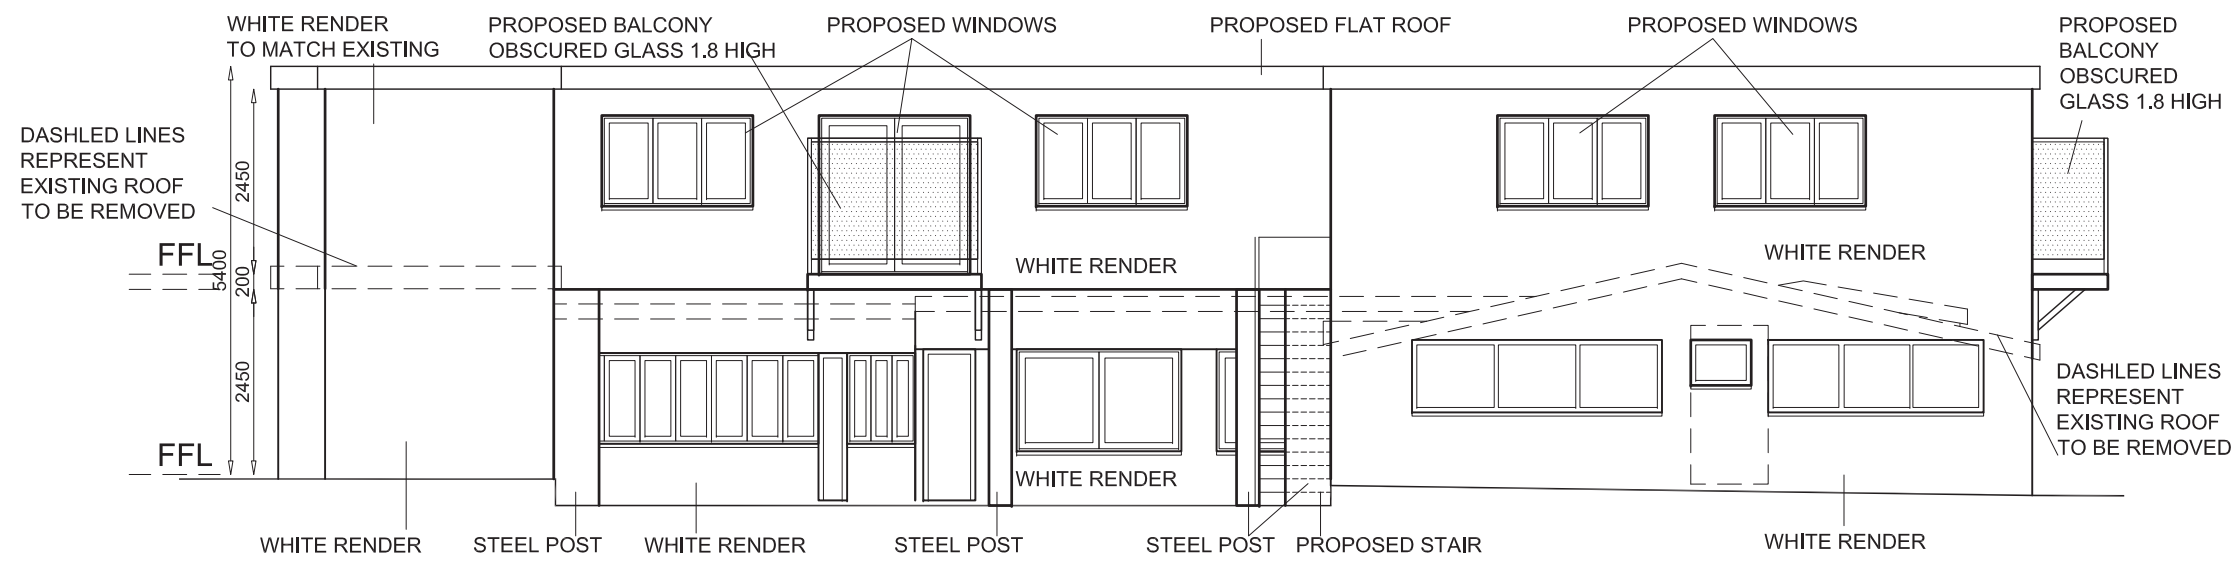

ELEVATION 01

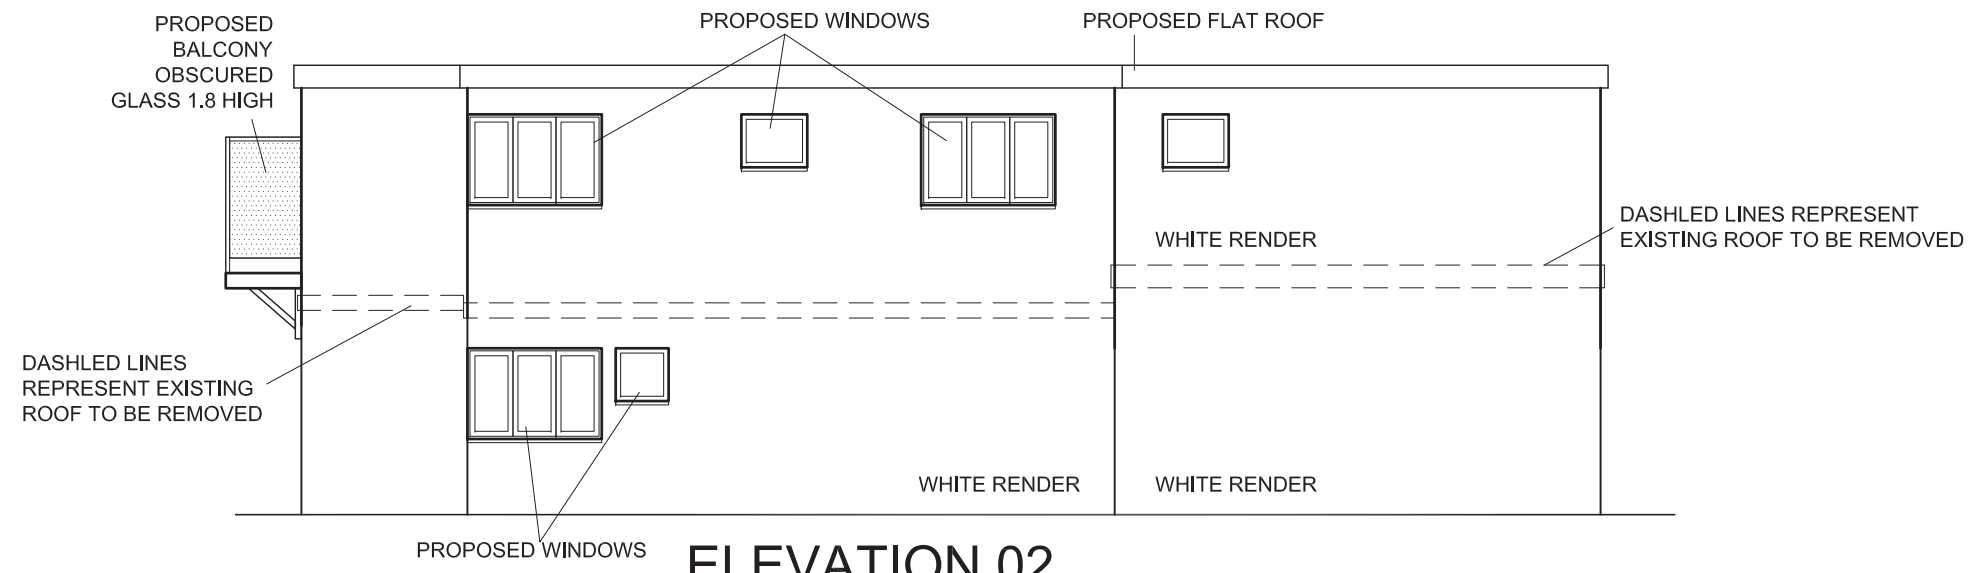

ELEVATION 02

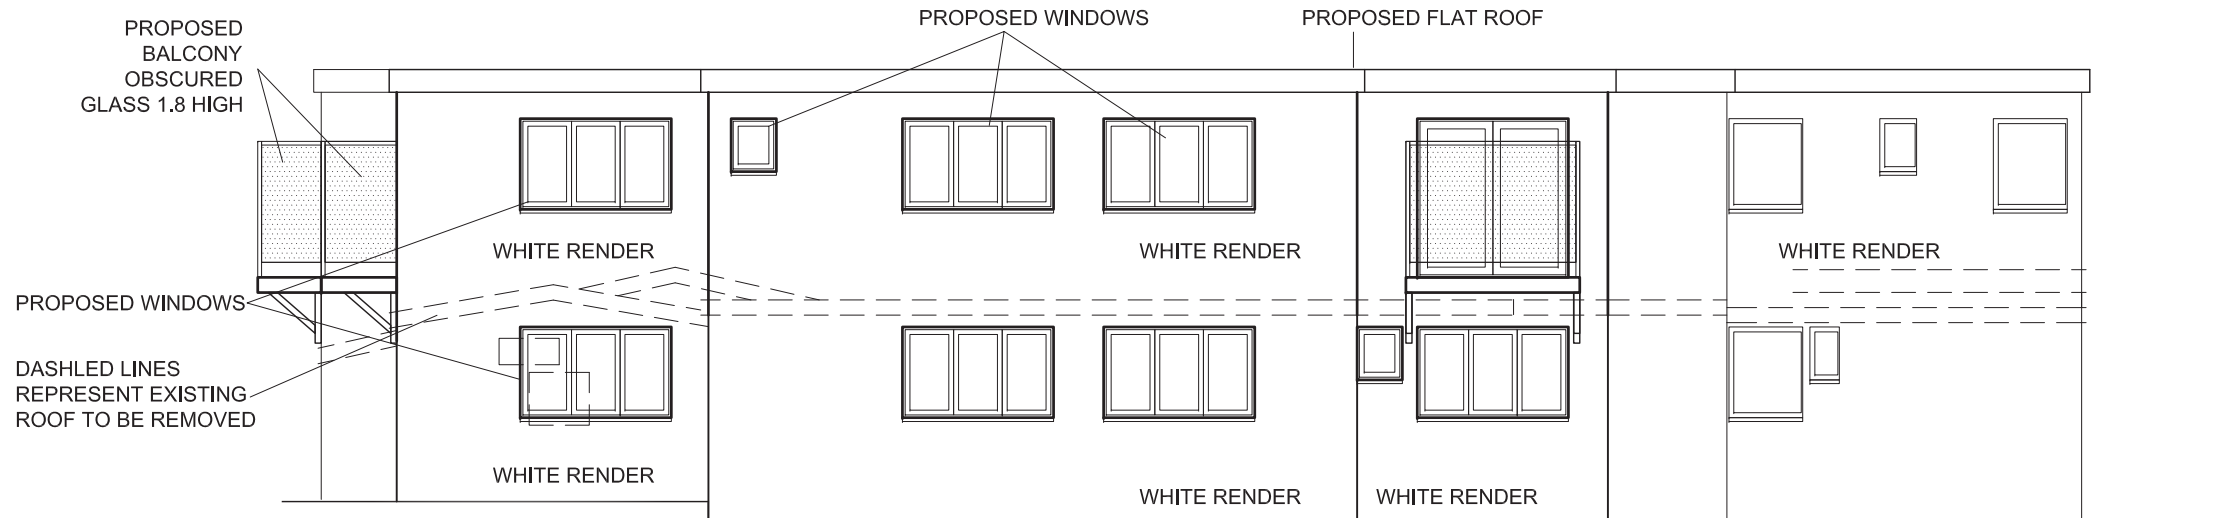

ELEVATION 03



1A Fairlight Road
Eastbourne
BN22 7NY

t: 01323 325354
t: 01932 506111
e: ashley@staac.co.uk
e: support@staac.co.uk

NOTES:

This drawing is to be read in conjunction with all relevant Architects and Engineers drawings
Only figured dimensions are to be used for construction
All dimensions are to be verified on site prior to work commencing

No.	Description	Date

Client: Envision

Address: 66 The St, Rustington,
Littlehampton
BN16 3NR

Project: Proposed Conversion

Drawing title:	Proposed Elevations
Project No	19048
Date	23-12-20
Drawn by	IA
Drawing No	P04
Scale	1:100@A3