




1A Fairlight Road
Eastbourne
BN22 7NY

t: 01323 325354
t: 01932 506111
e: ashley@staac.co.uk
e: support@staac.co.uk

NOTES:
This drawing is to be read in conjunction with all relevant Architects and Engineers drawings
Only figured dimensions are to be used for construction
All dimensions are to be verified on site prior to work commencing

No.	Description	Date
Client: Envision		
Address:66 The St, Rustington, Littlehampton BN16 3NR		
Project: Proposed Conversion		
Drawing title: Proposed Section		
Project No		19048
Date		23-12-20
Drawn by		IA
Drawing No		P06
Scale1:100@A3		

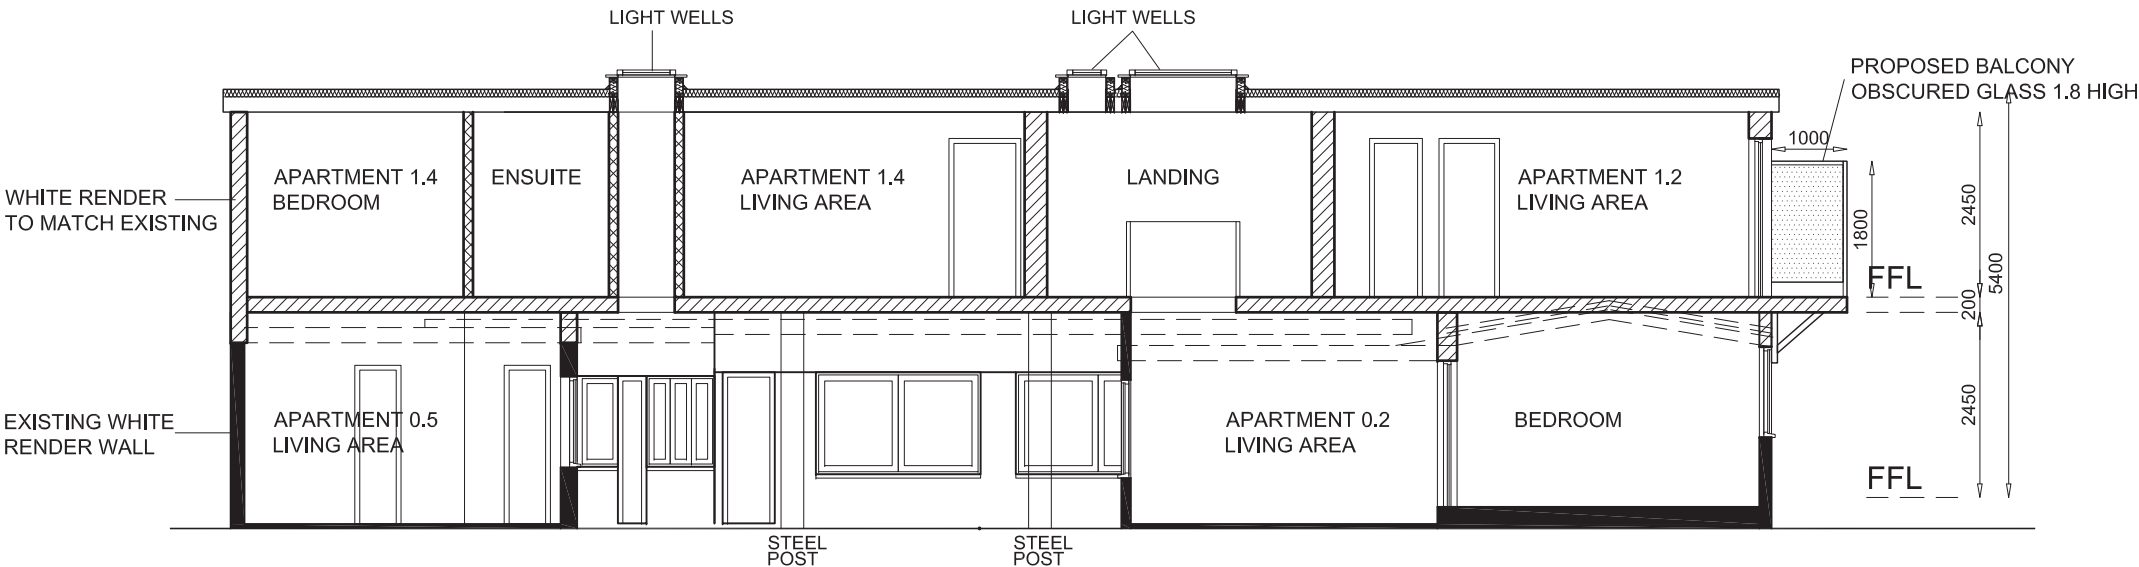

SECTION 01

