



BARWICK CLOSE

FOLIAGE COVER

FRONT GARDEN

DRIVEWAY

HOUSE

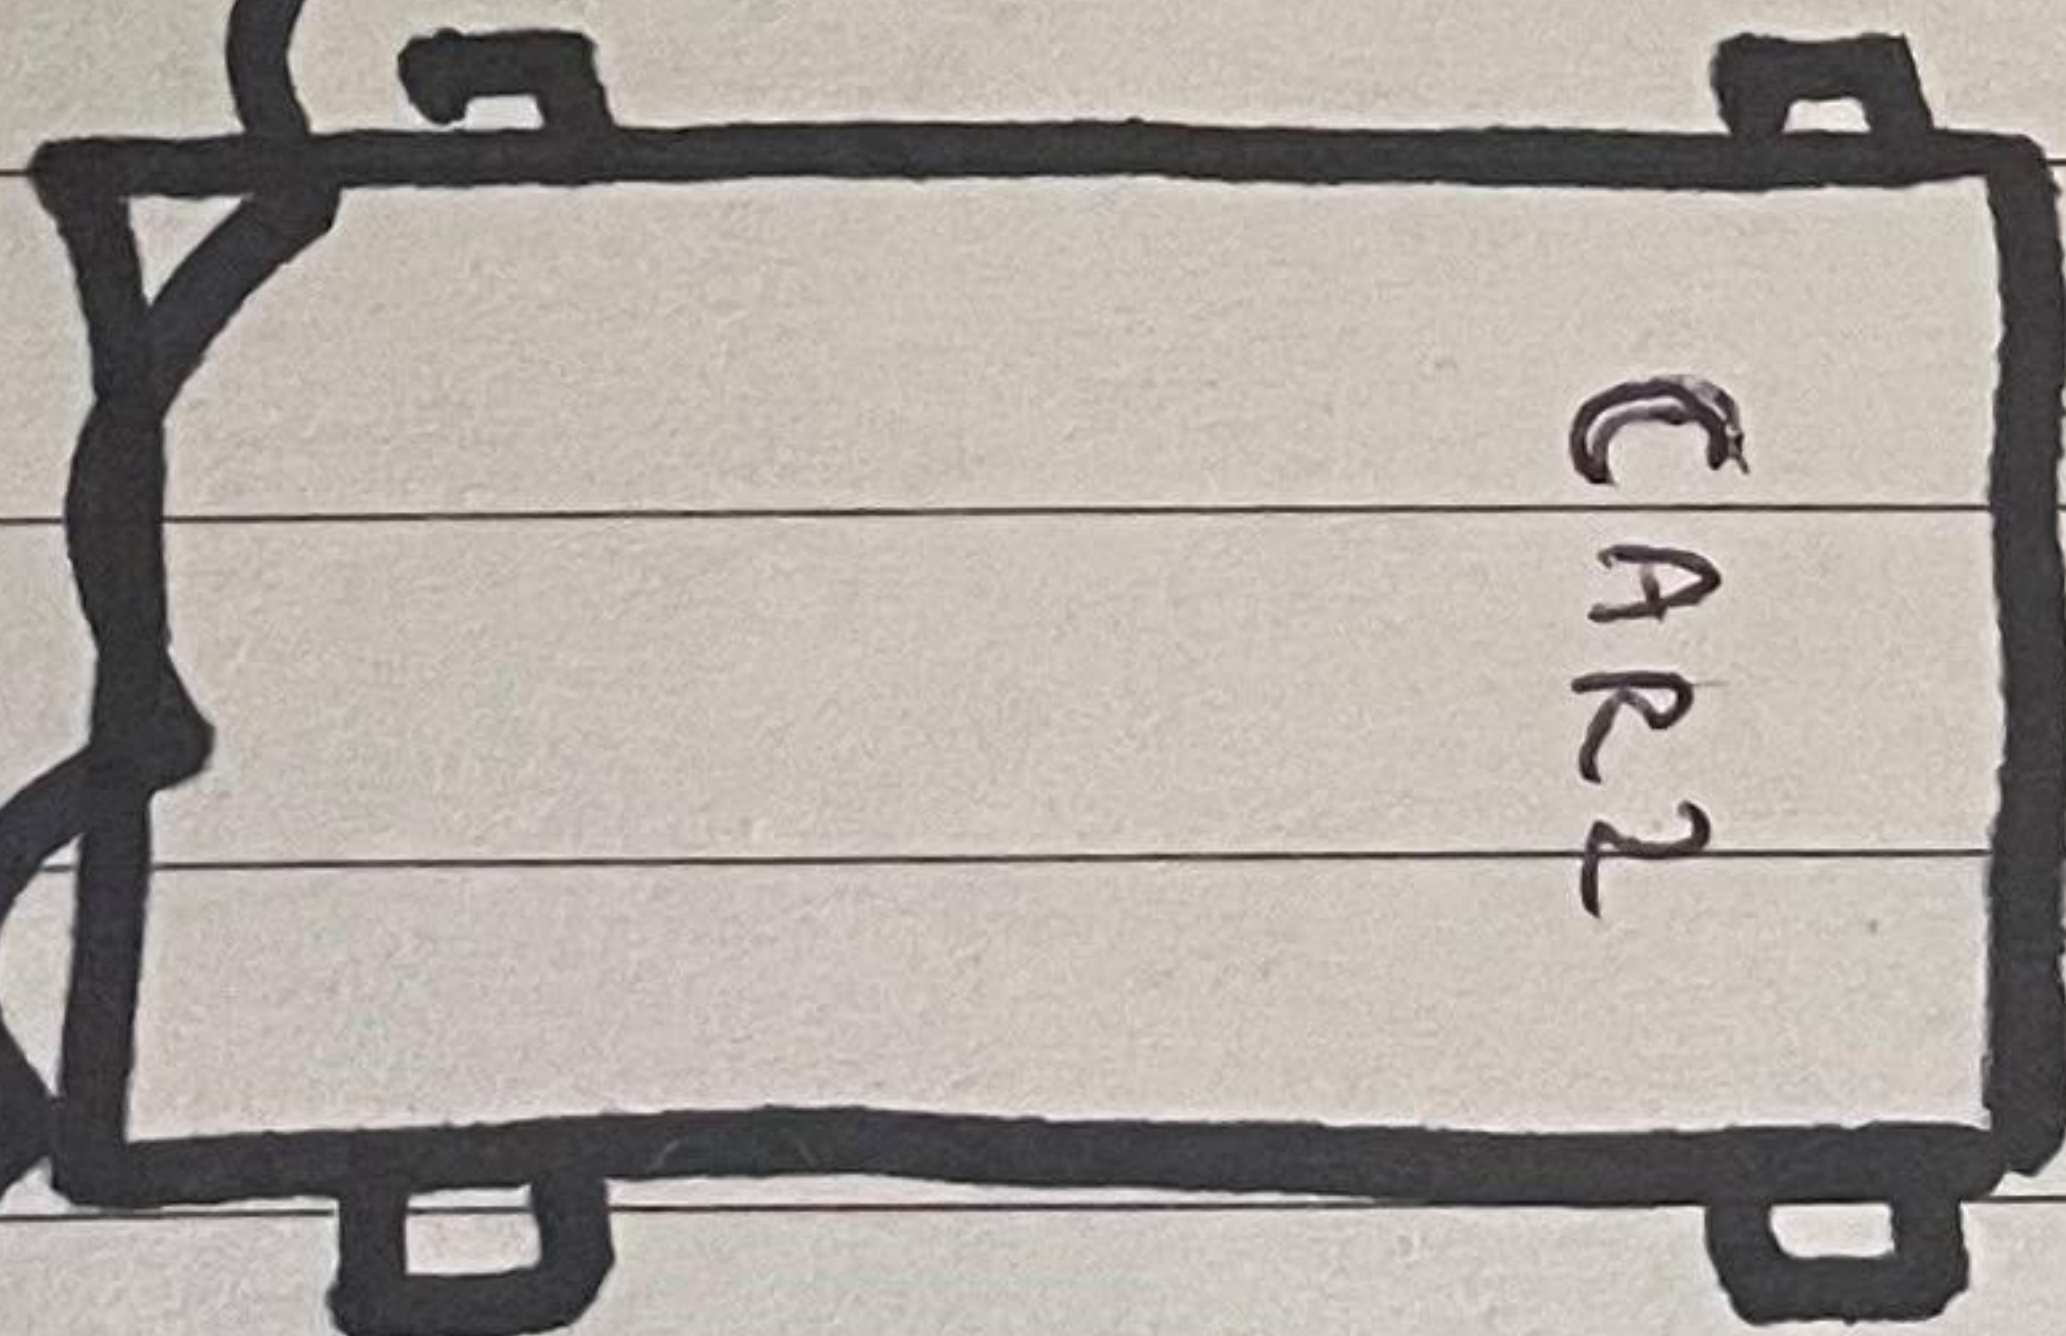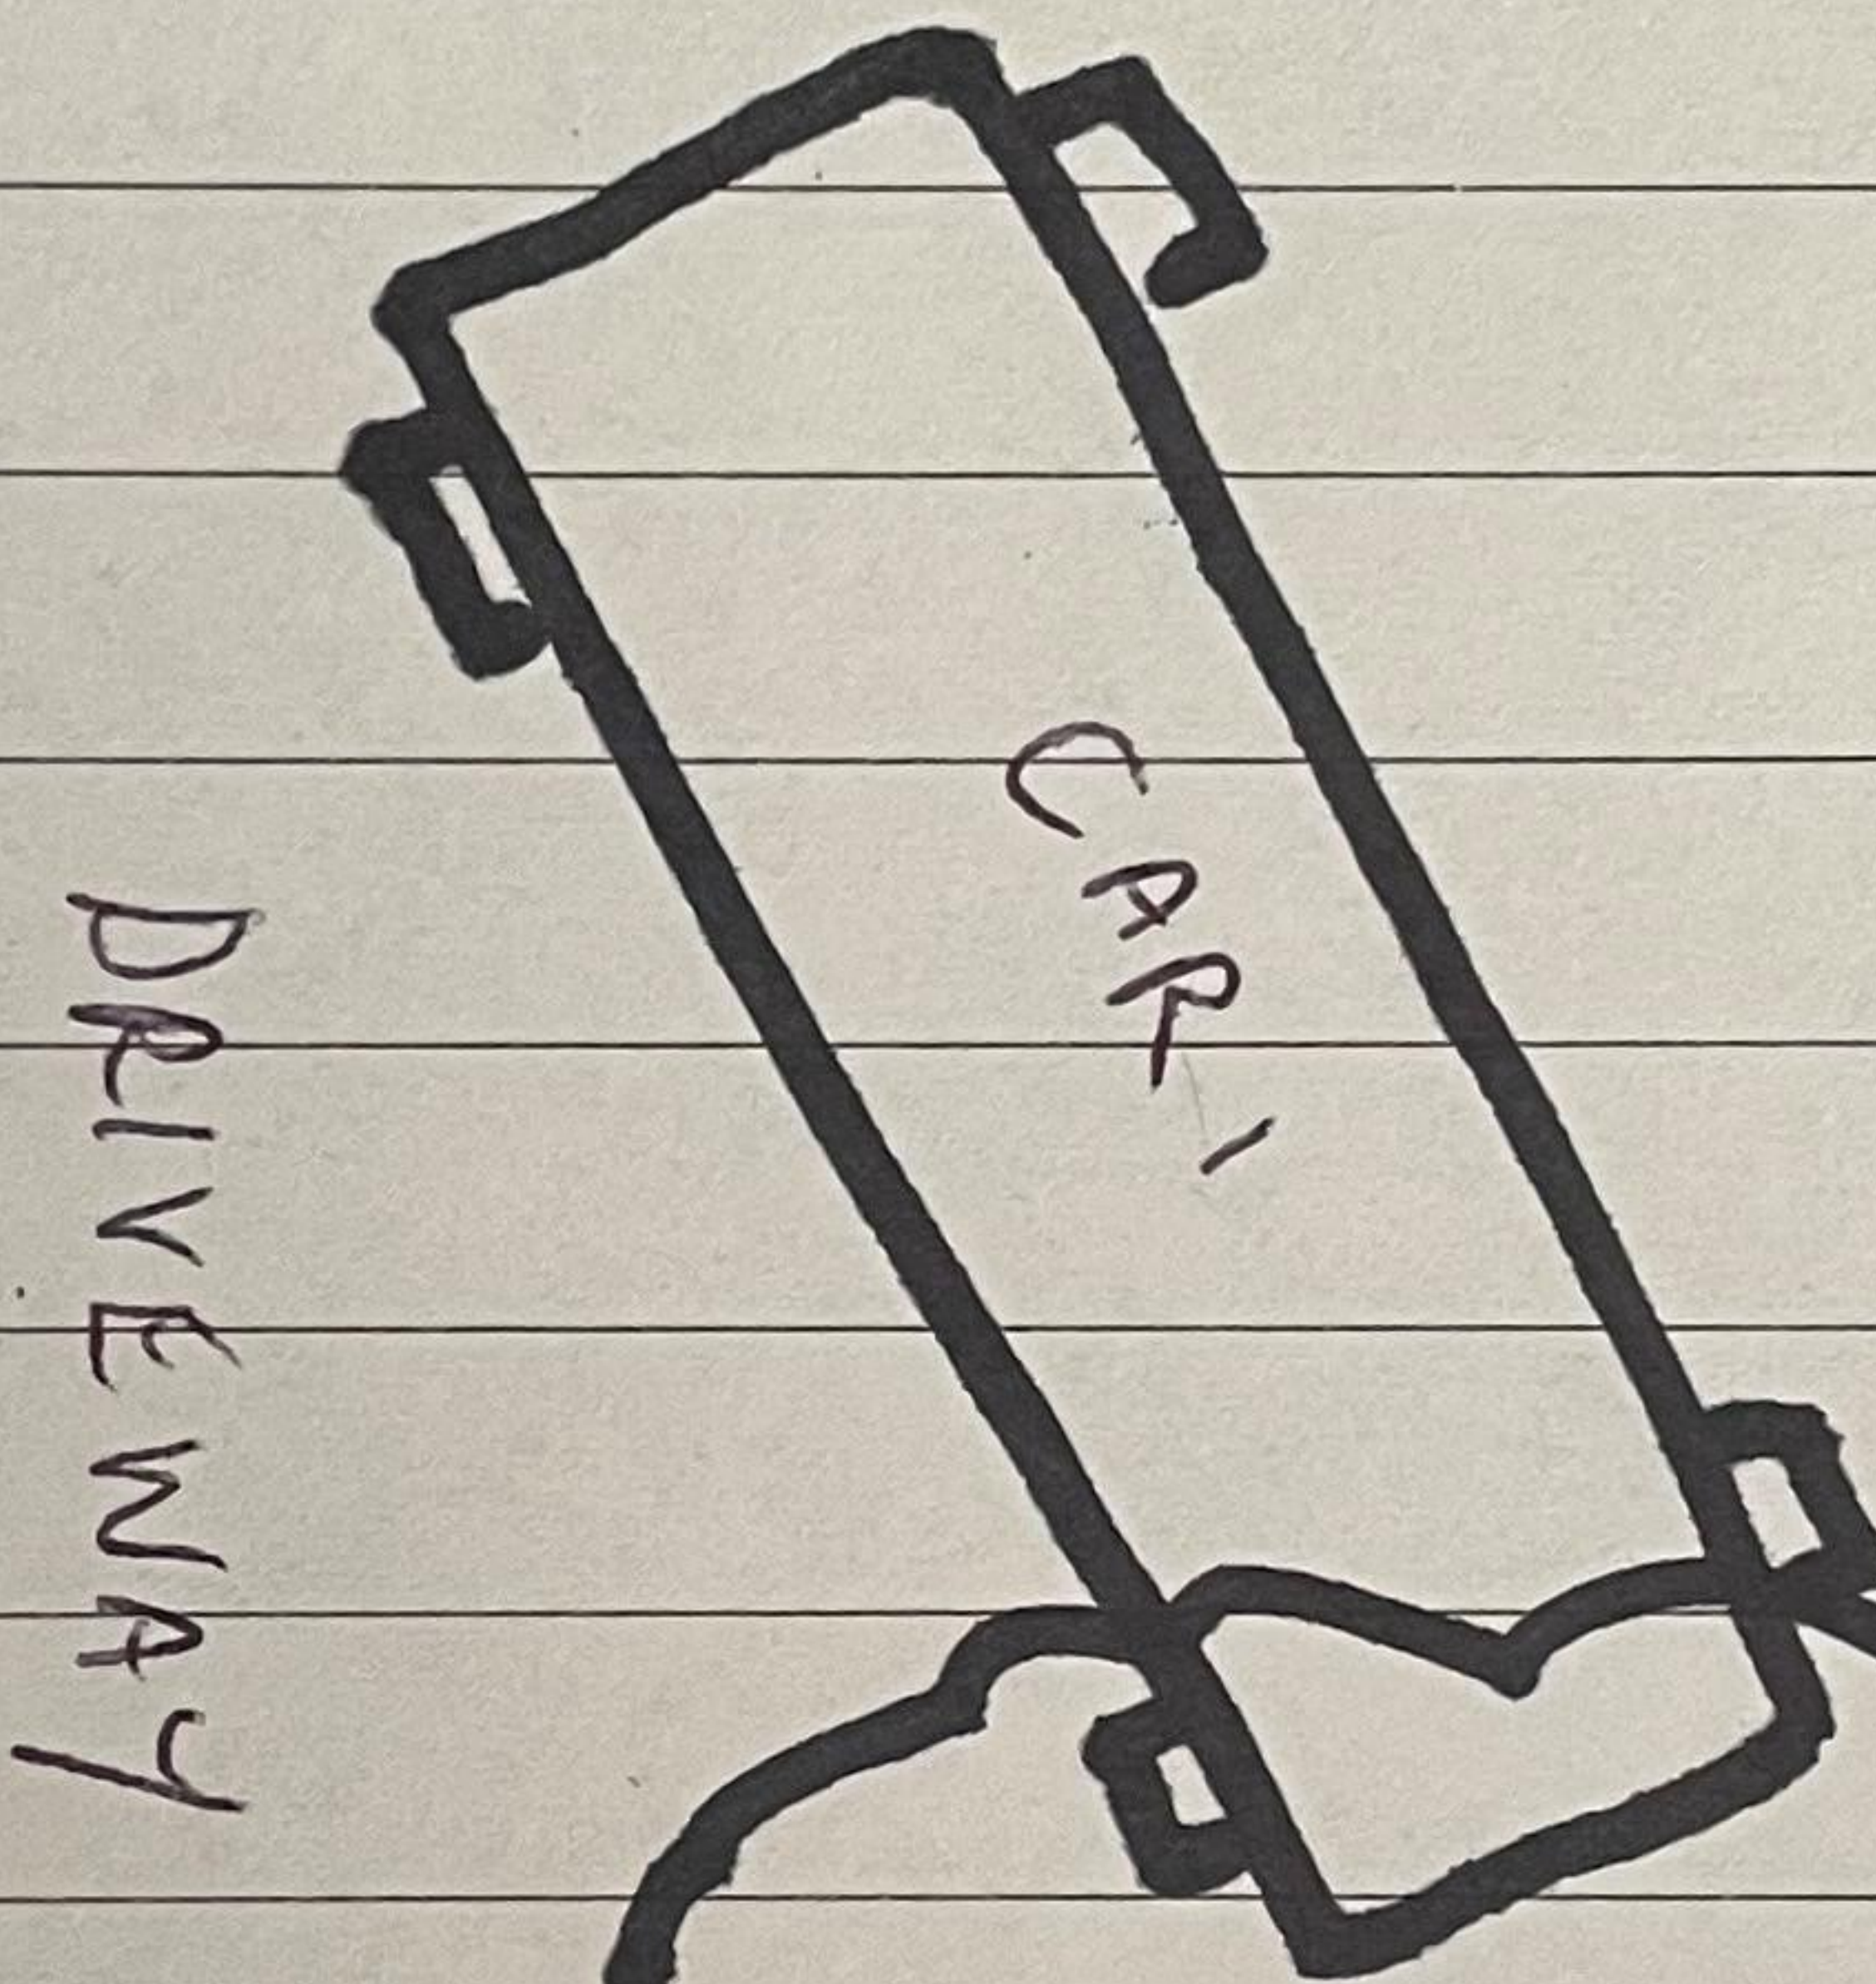

ADJOINING FENCE

NEIGHBOUR'S PROPERTY

TRUNK

