



NOTE


ALL FINISHES
TO MATCH EXISTING

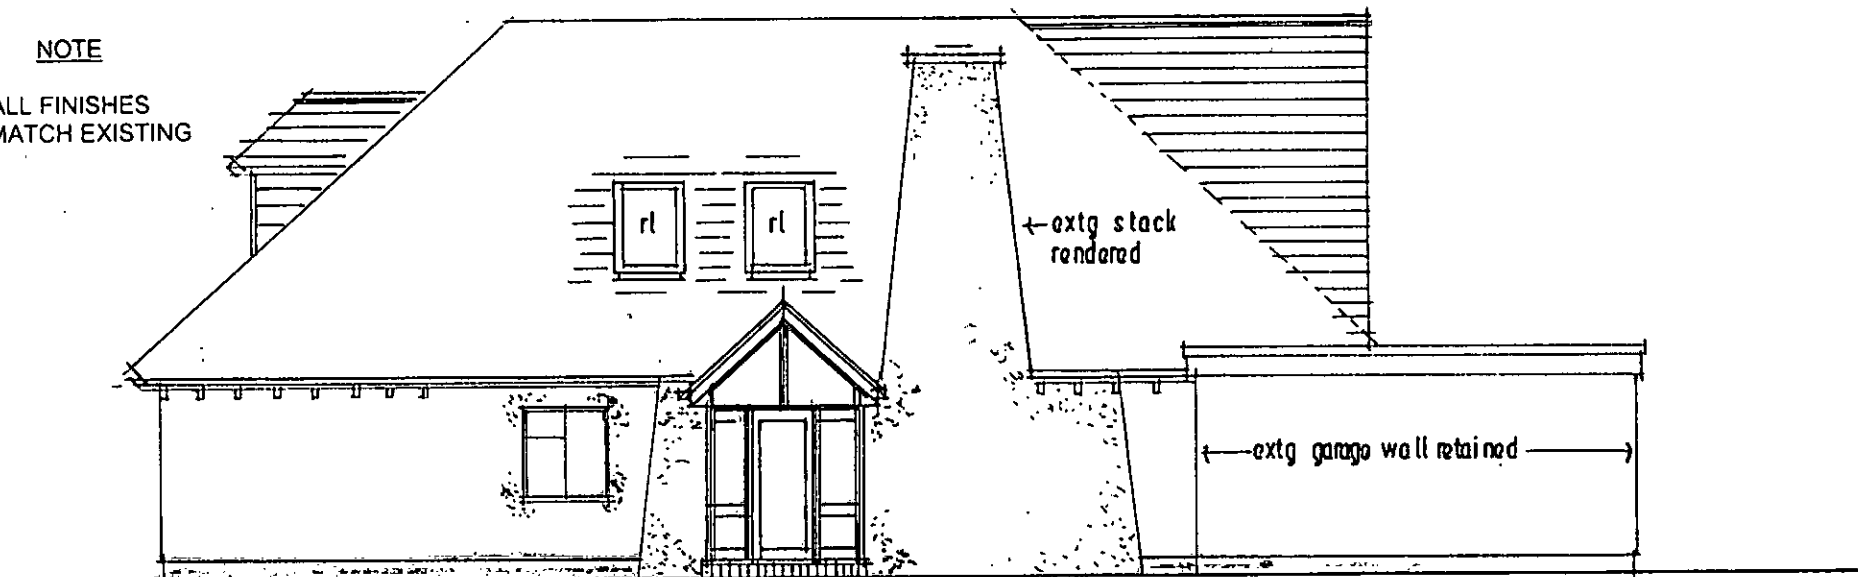

SOUTH 1/100

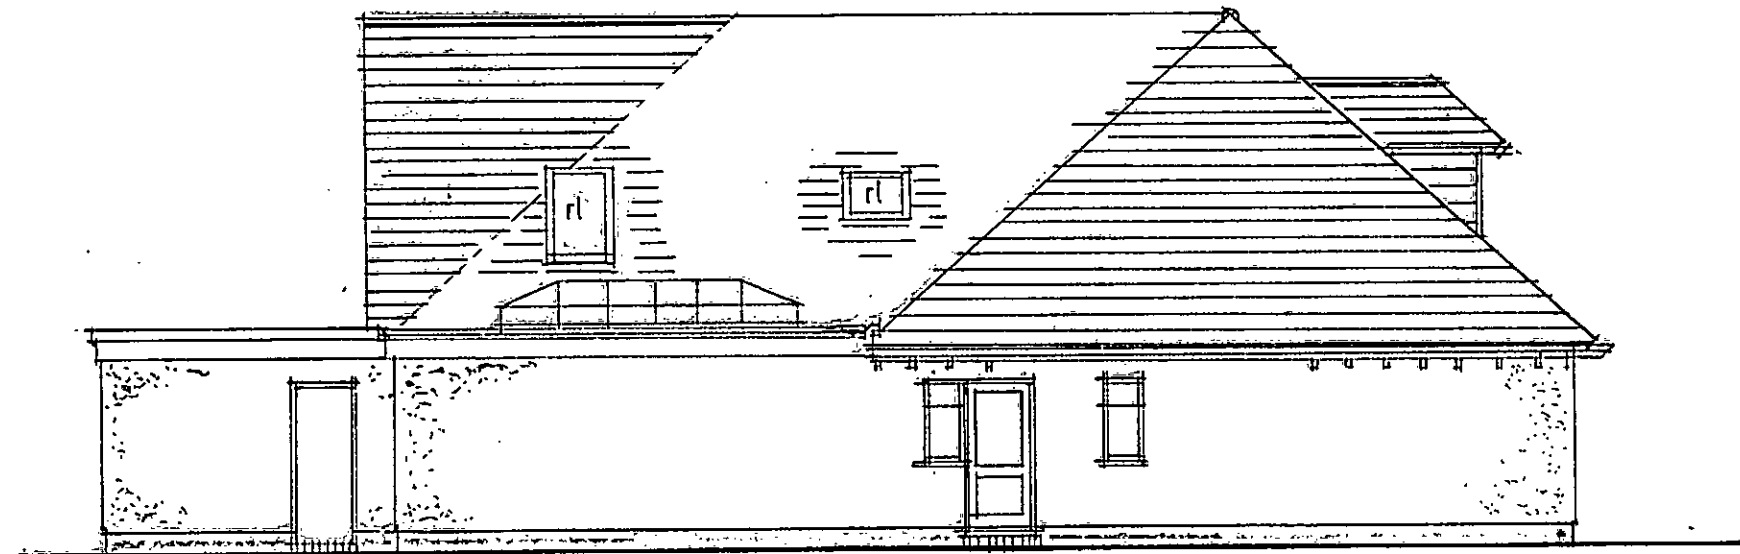

NORTH 1/100

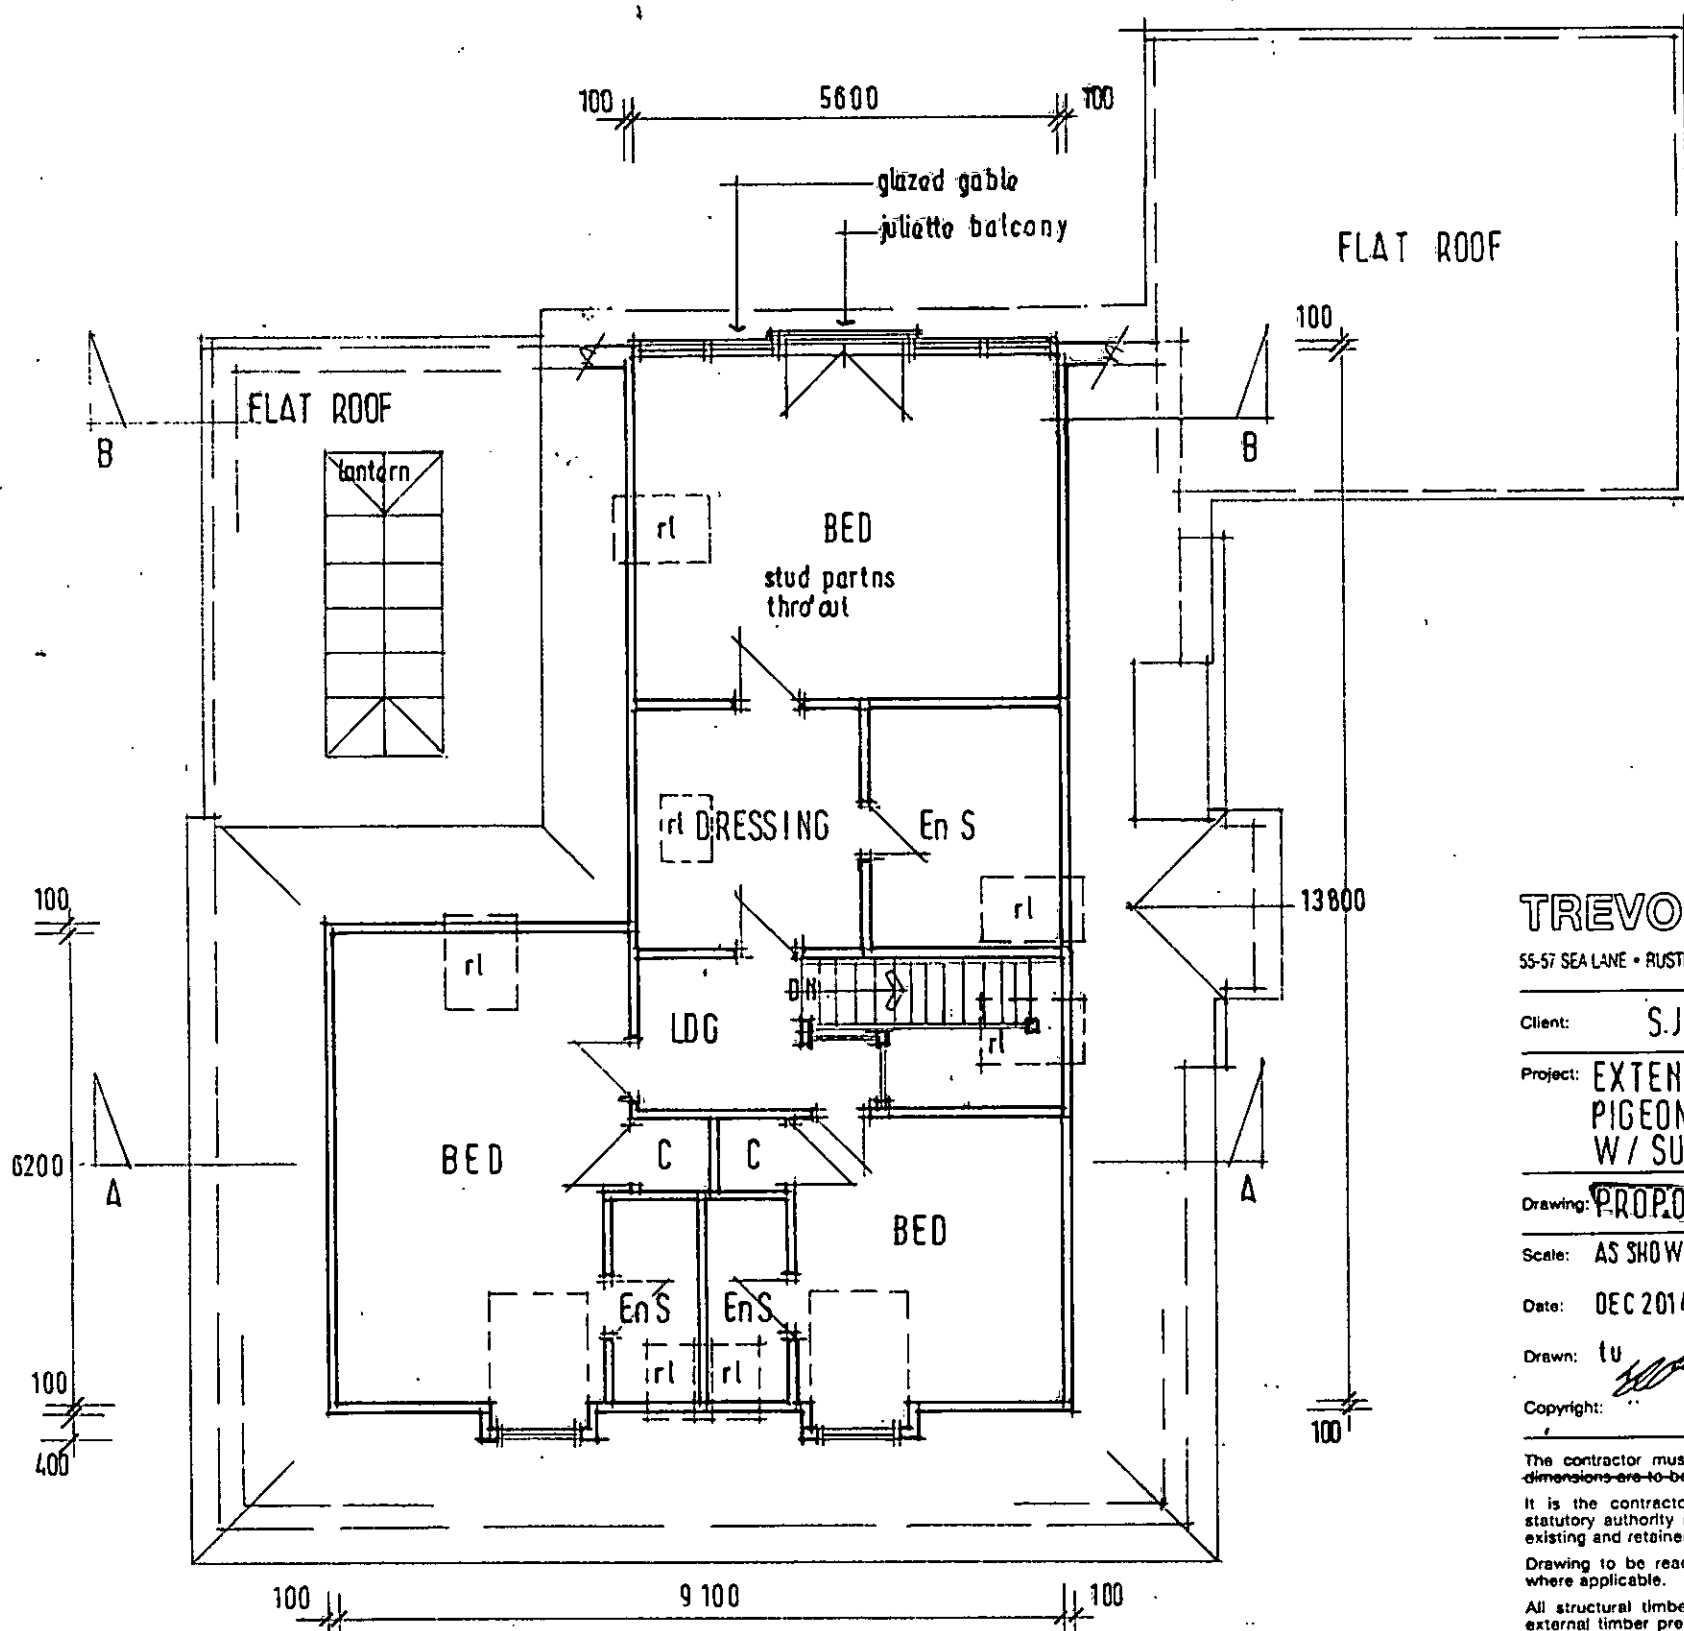

FIRST FLOOR 1/100

TREVOR E. UNSTED LTD

55-57 SEA LANE • RUSTINGTON • WEST SUSSEX • BN16 2RQ Tel: 01903 313090

Client: S.J.R. HOMES LTD:

Project: EXTENSION/ALTERATION AT 25,
PIGEONHOUSE LANE, RUSTINGTON,
W/ SUSSEX; BN 16 2AY.

Drawing: **PROPOSED**

Scale: AS SHOWN

Drawing No.:

Date: DEC 2014

14/4152/4

Drawn: tu

Revisions:

Copyright:

The contractor must check all dimensions and levels on site and as shown on drawings.

It is the contractor's responsibility to ensure compliance with all statutory authority requirements, carry out works with total regard to existing and retained structure. Works and materials to latest CPES.

Drawing to be read in strict accordance with engineer's information where applicable.

All structural timber C16 unless otherwise noted. All structural and external timber pressure impregnated with preservative, cut ends site swabbed with Cuprinol or similar treatment.

Local authority to witness satisfactory test on all new and affected foul/storm drainage.