SEWER RECORDS PAGE 1 OF 2

103396

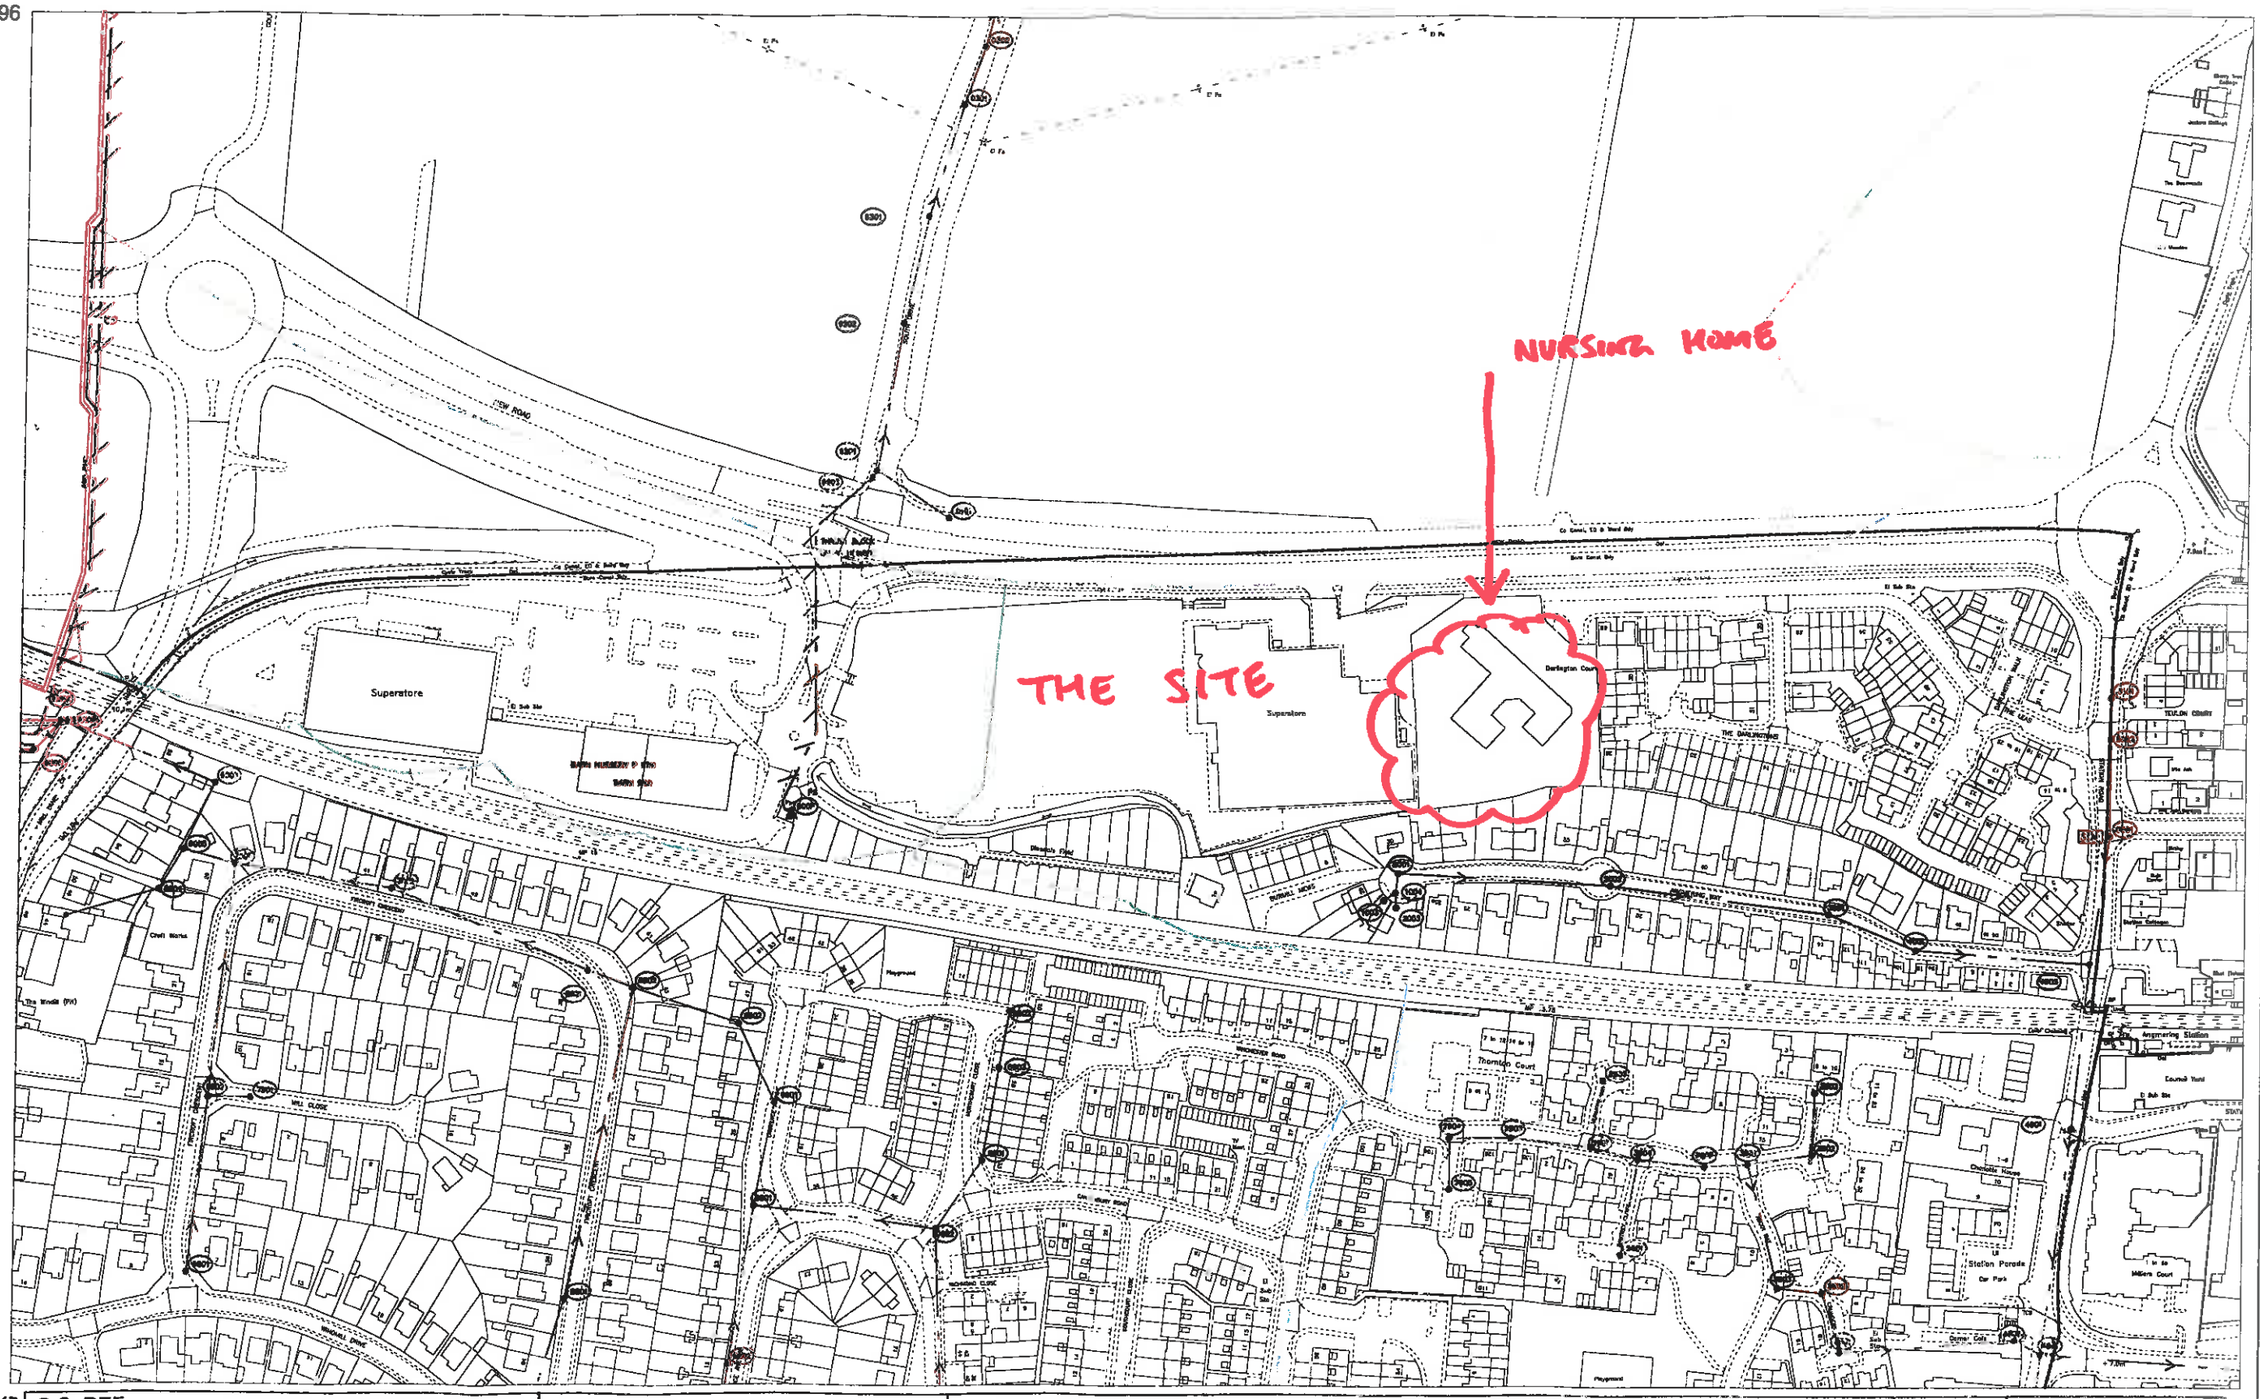

102818

505618

506558

O.S. REF. TQ0603SW	Drawn by: goswama	The positions of pipes shown on this plan are believed to be correct, but Southern Water Services Ltd accept no responsibility in the event of inaccuracy. The actual positions should be determined on site. WARNING: BAC pipes are constructed of Bonded Asbestos Cement WARNING: Unknown (UNK) materials may include Bonded Asbestos Cement
	Scale: 1:2500	
Title: 136421_New Road. Rustington BN	Date: 15/05/2012	Based upon Ordnance Survey Digital Data with the permission of the controller of H.M.S.O. Crown Copyright Reserved Licence No. WU 298530.

N

Southern Water

ARUN DISTRICT COUNCIL R/116/14/DOC

103300N

103200N

103100N

103000N

506000E

506100E

506200E

506300E

506400E

506500E

506600E

MH visible

MH ? on CCTV Survey 2004

Diversion (1990)

150 P. Main - all surface water from site via Strawfrank

Pipe removed and ends sealed off

Now removed?
~~300 uPVC pipe~~

Ditch

Nursing Home

225 road drain

MH buried?

Petrol Interceptor

Not found

Diversion

Original line diverted

Soakaways

MH buried?

MH buried?

Rustington East

Rustington Parish

ARUN DISTRICT COUNCIL FR116/14/DOC