



BN16 3NL 500

RPCH/11/111^A

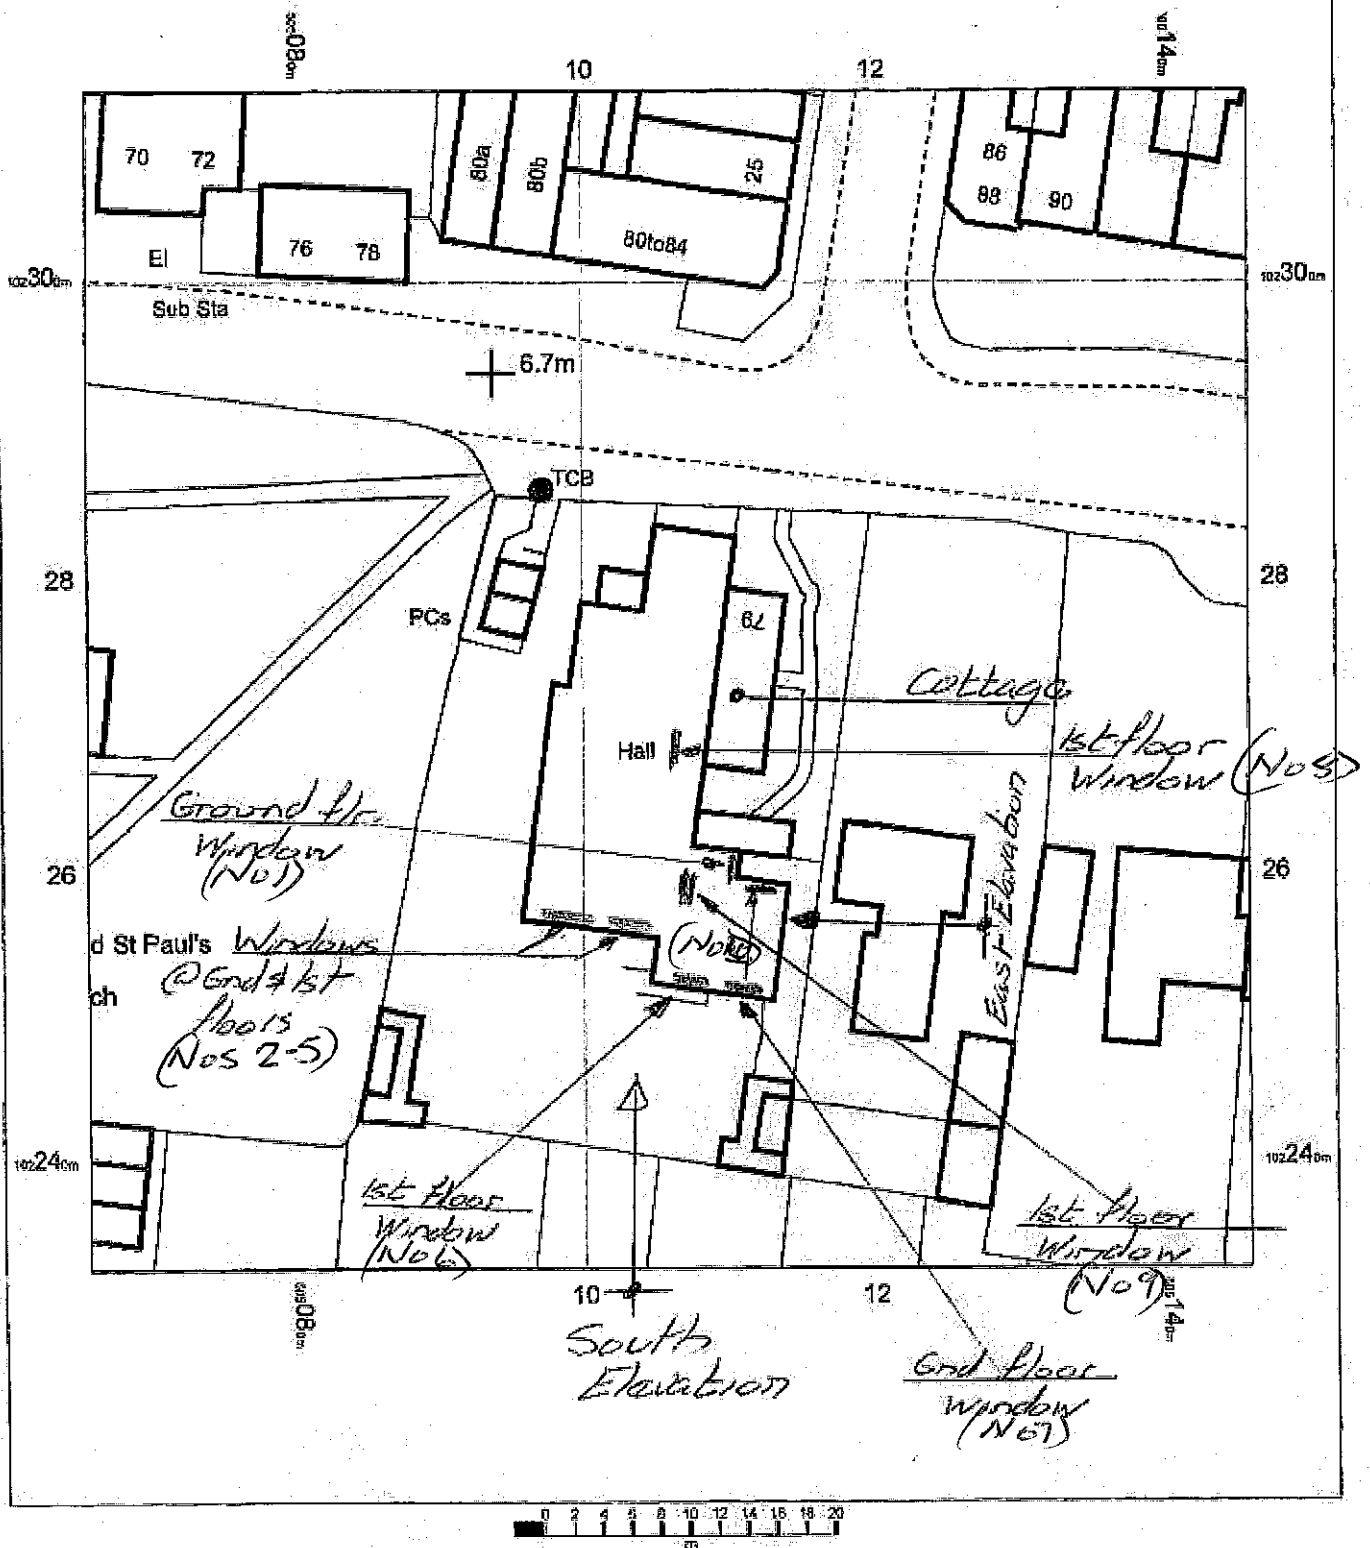

Location Plan 2 Block

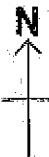

OS MasterMap 1250/2500/10000 scale
23 May 2017, ID: HMC-00626190
www.themapcentre.com

1:500 scale print at A4, Centre: 505106 E, 102273 N

©Crown Copyright and database rights. OS 100019960



MAIL BOXES ETC.