


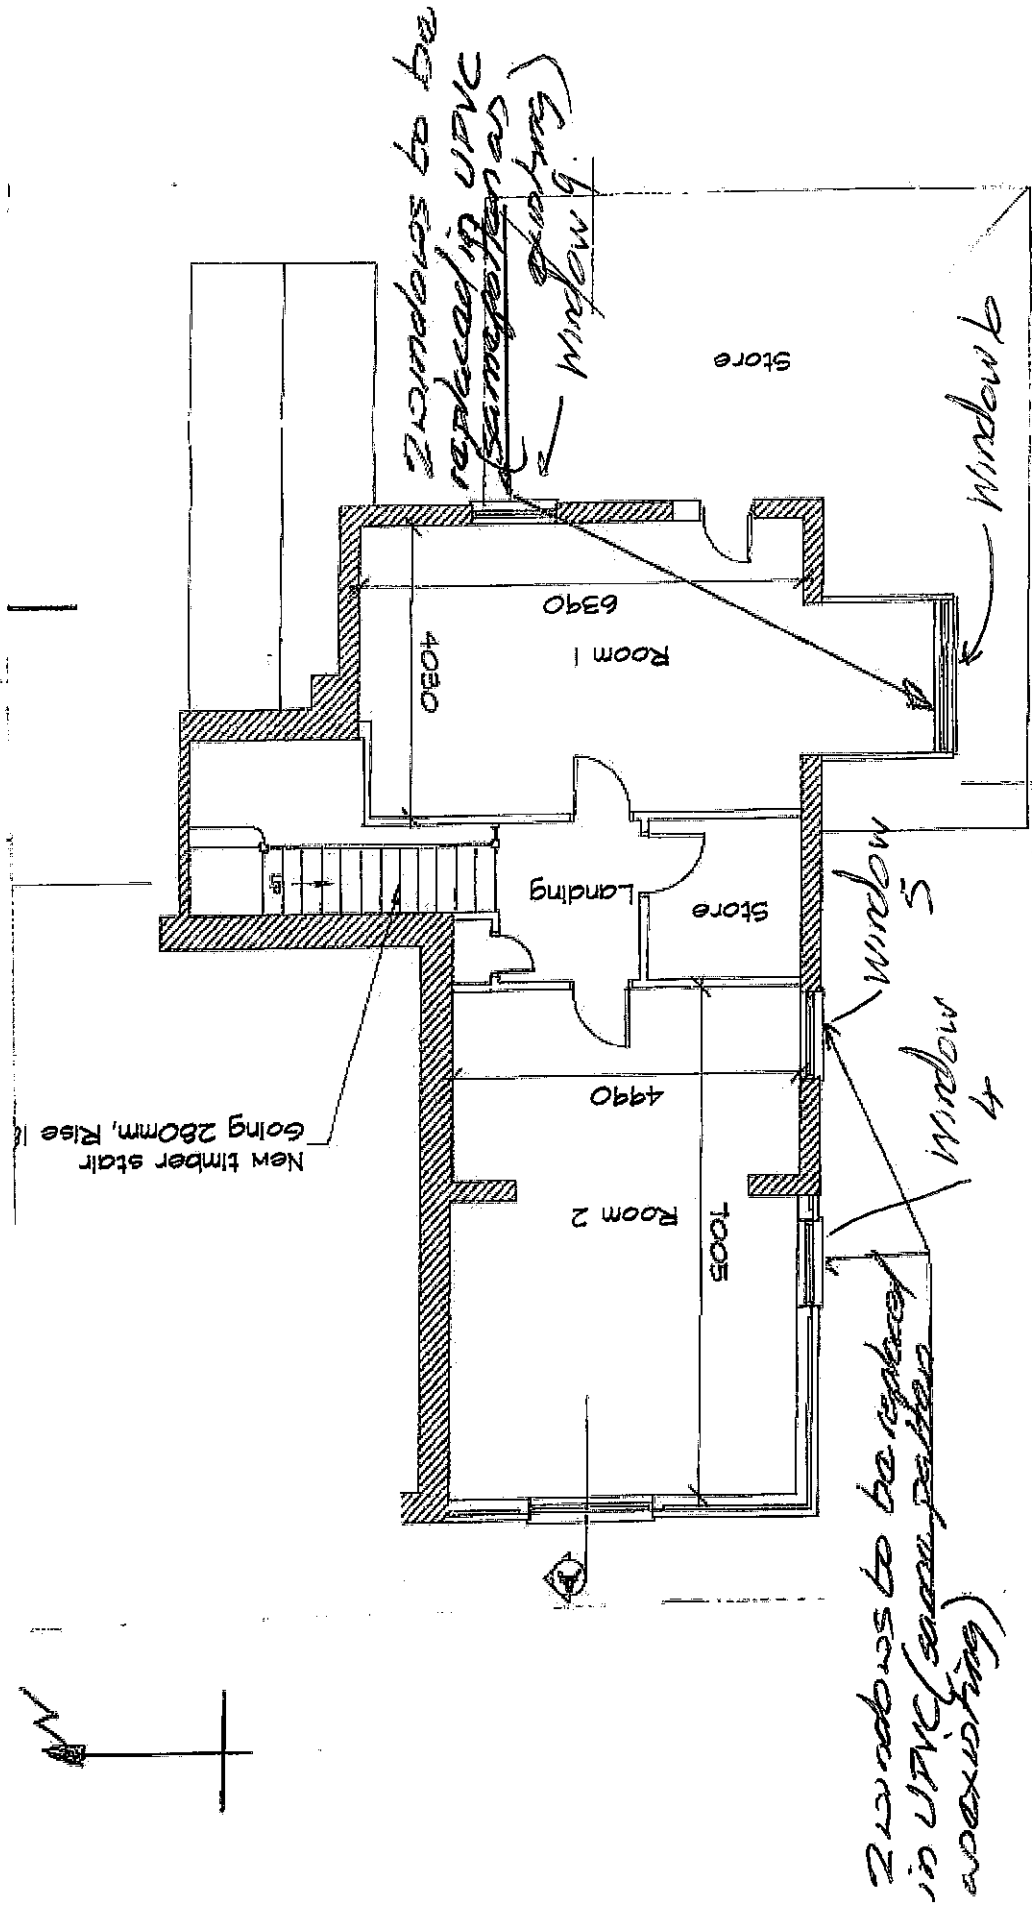

First Floor Plan

RPC/H/13 A

Buxington Parist Church Hall

Window Key