
PROPOSED RE-SITING AND EXTENSION OF GARAGE

19 CHANCER AVENUE, RUSTINGTON BN16 2PQ

SITE PLAN OF REAR GARDEN

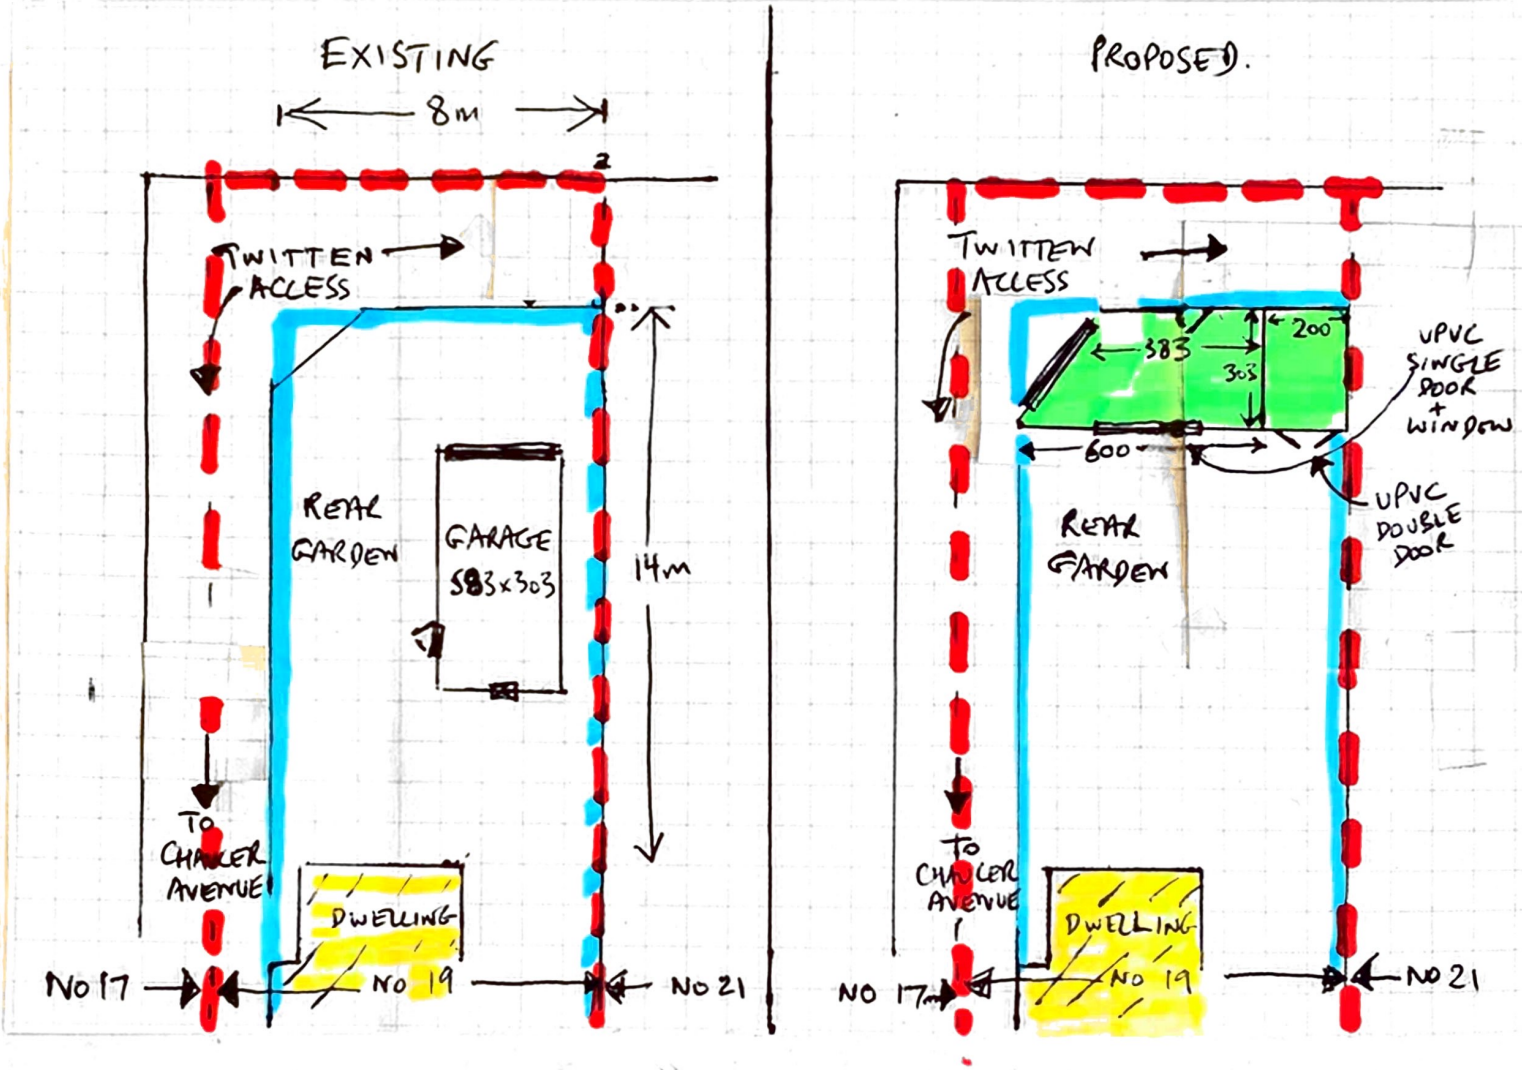

BOUNDARY NO 19 CHANCER AVENUE

ASSUMED REAR GARDEN CURTILAGE

DWELLING

PROPOSED RE-SITING AND EXTENSION OF GARAGE

SCALE: ←→ = 1m

26.6.2020

ARUN DISTRICT COUNCIL R/116/20/CLP