

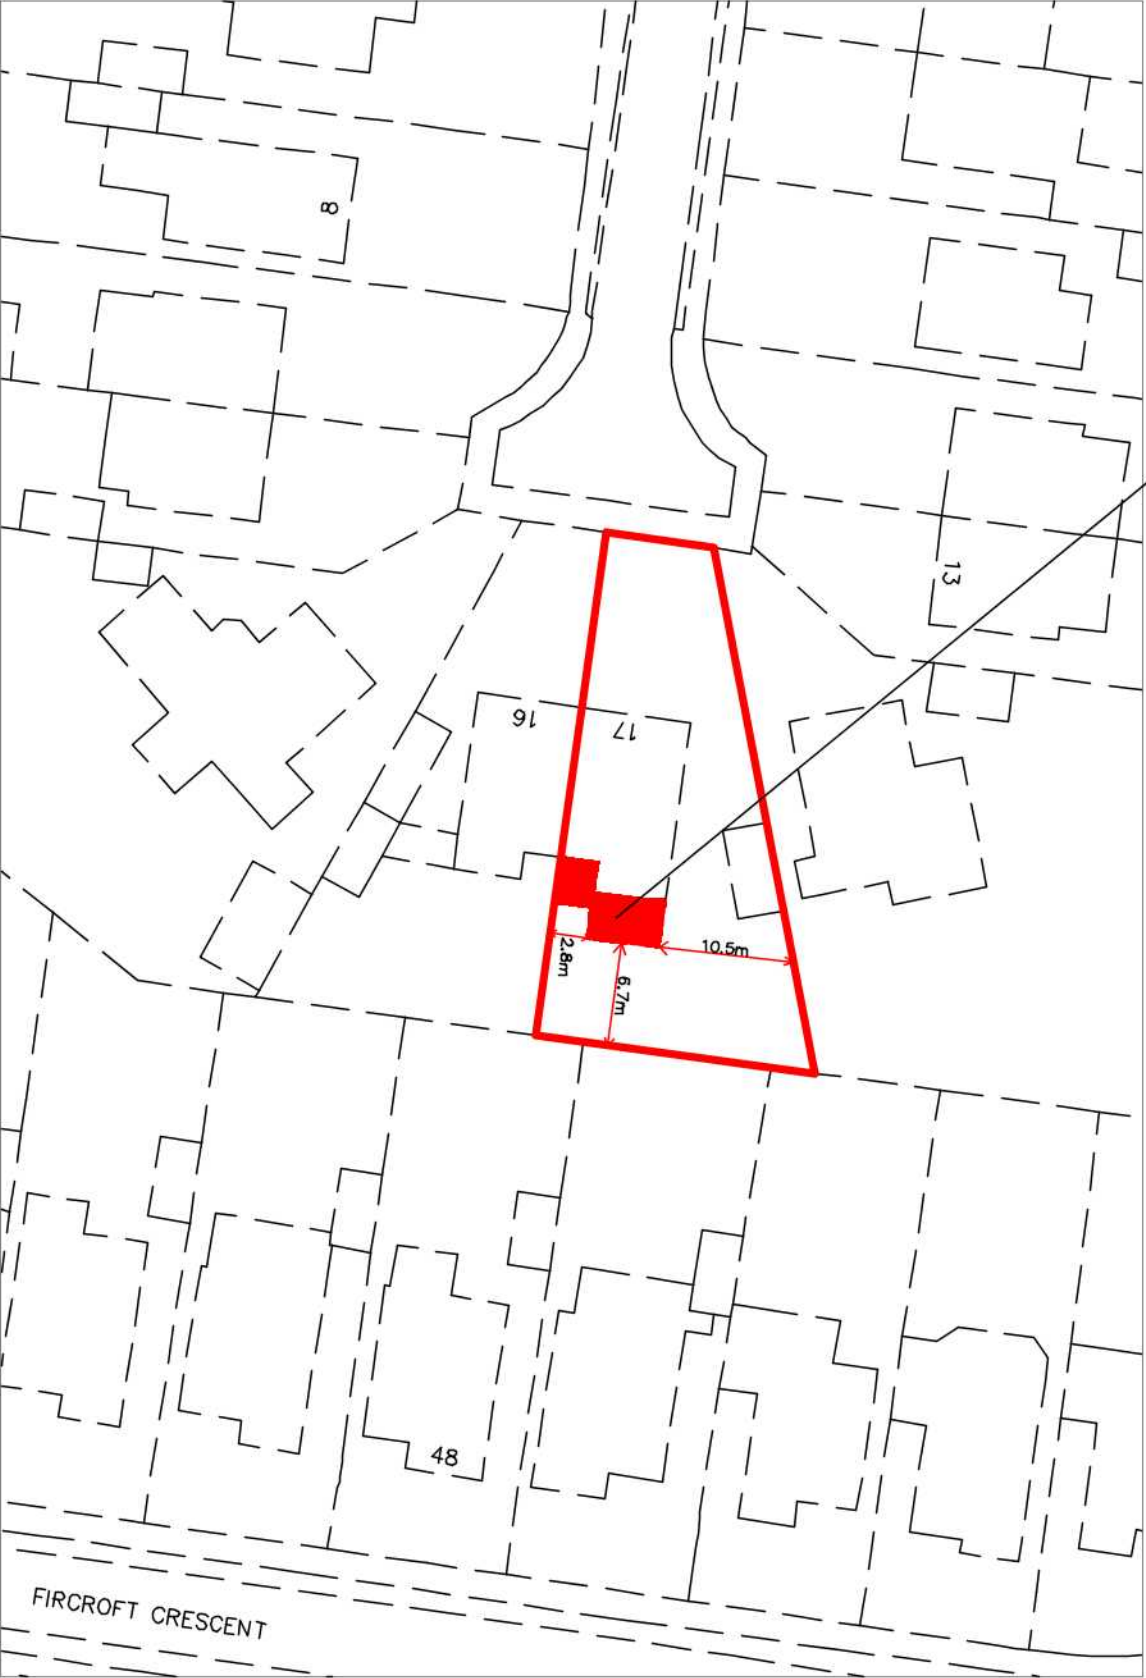
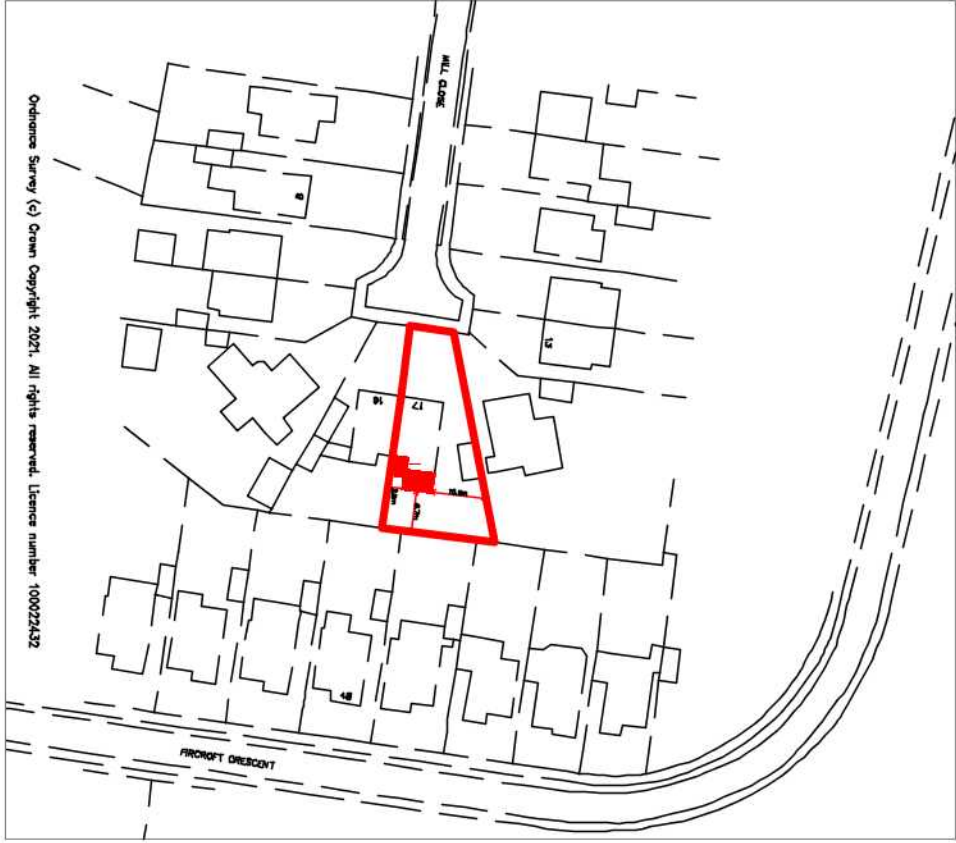


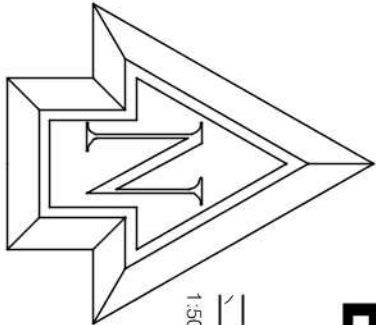



proposed hatched red

BLOCK PLAN 1:500

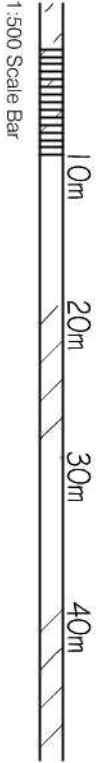

Ordnance Survey (c) Crown Copyright 2021. All rights reserved. Licence number 100022432

Location PLAN 1:1250

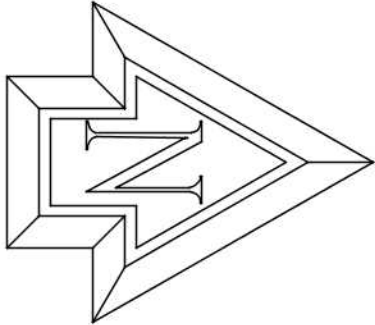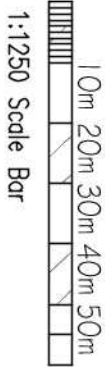

Note: All dimensions to be checked on site.

Copyright of:

BJW Architectural & Planning Services
7 Erringham Rd
Shoreham By Sea
West Sussex
BN43 5NQ
01273 441009
07856899101
e-mail: bjw@bjwarchitectural.co.uk
website: bjwarchitectural.co.uk

Project:
Proposed works at:
17 Mill Close
Rustington

Title:
BLOCK & Location PLAN

Client:

Scale:
1:500, 1:1250 @ A3 paper size

Date:
13.5.2021

Drawn:
BJW

Dwg. No.:
05

Rev'n