


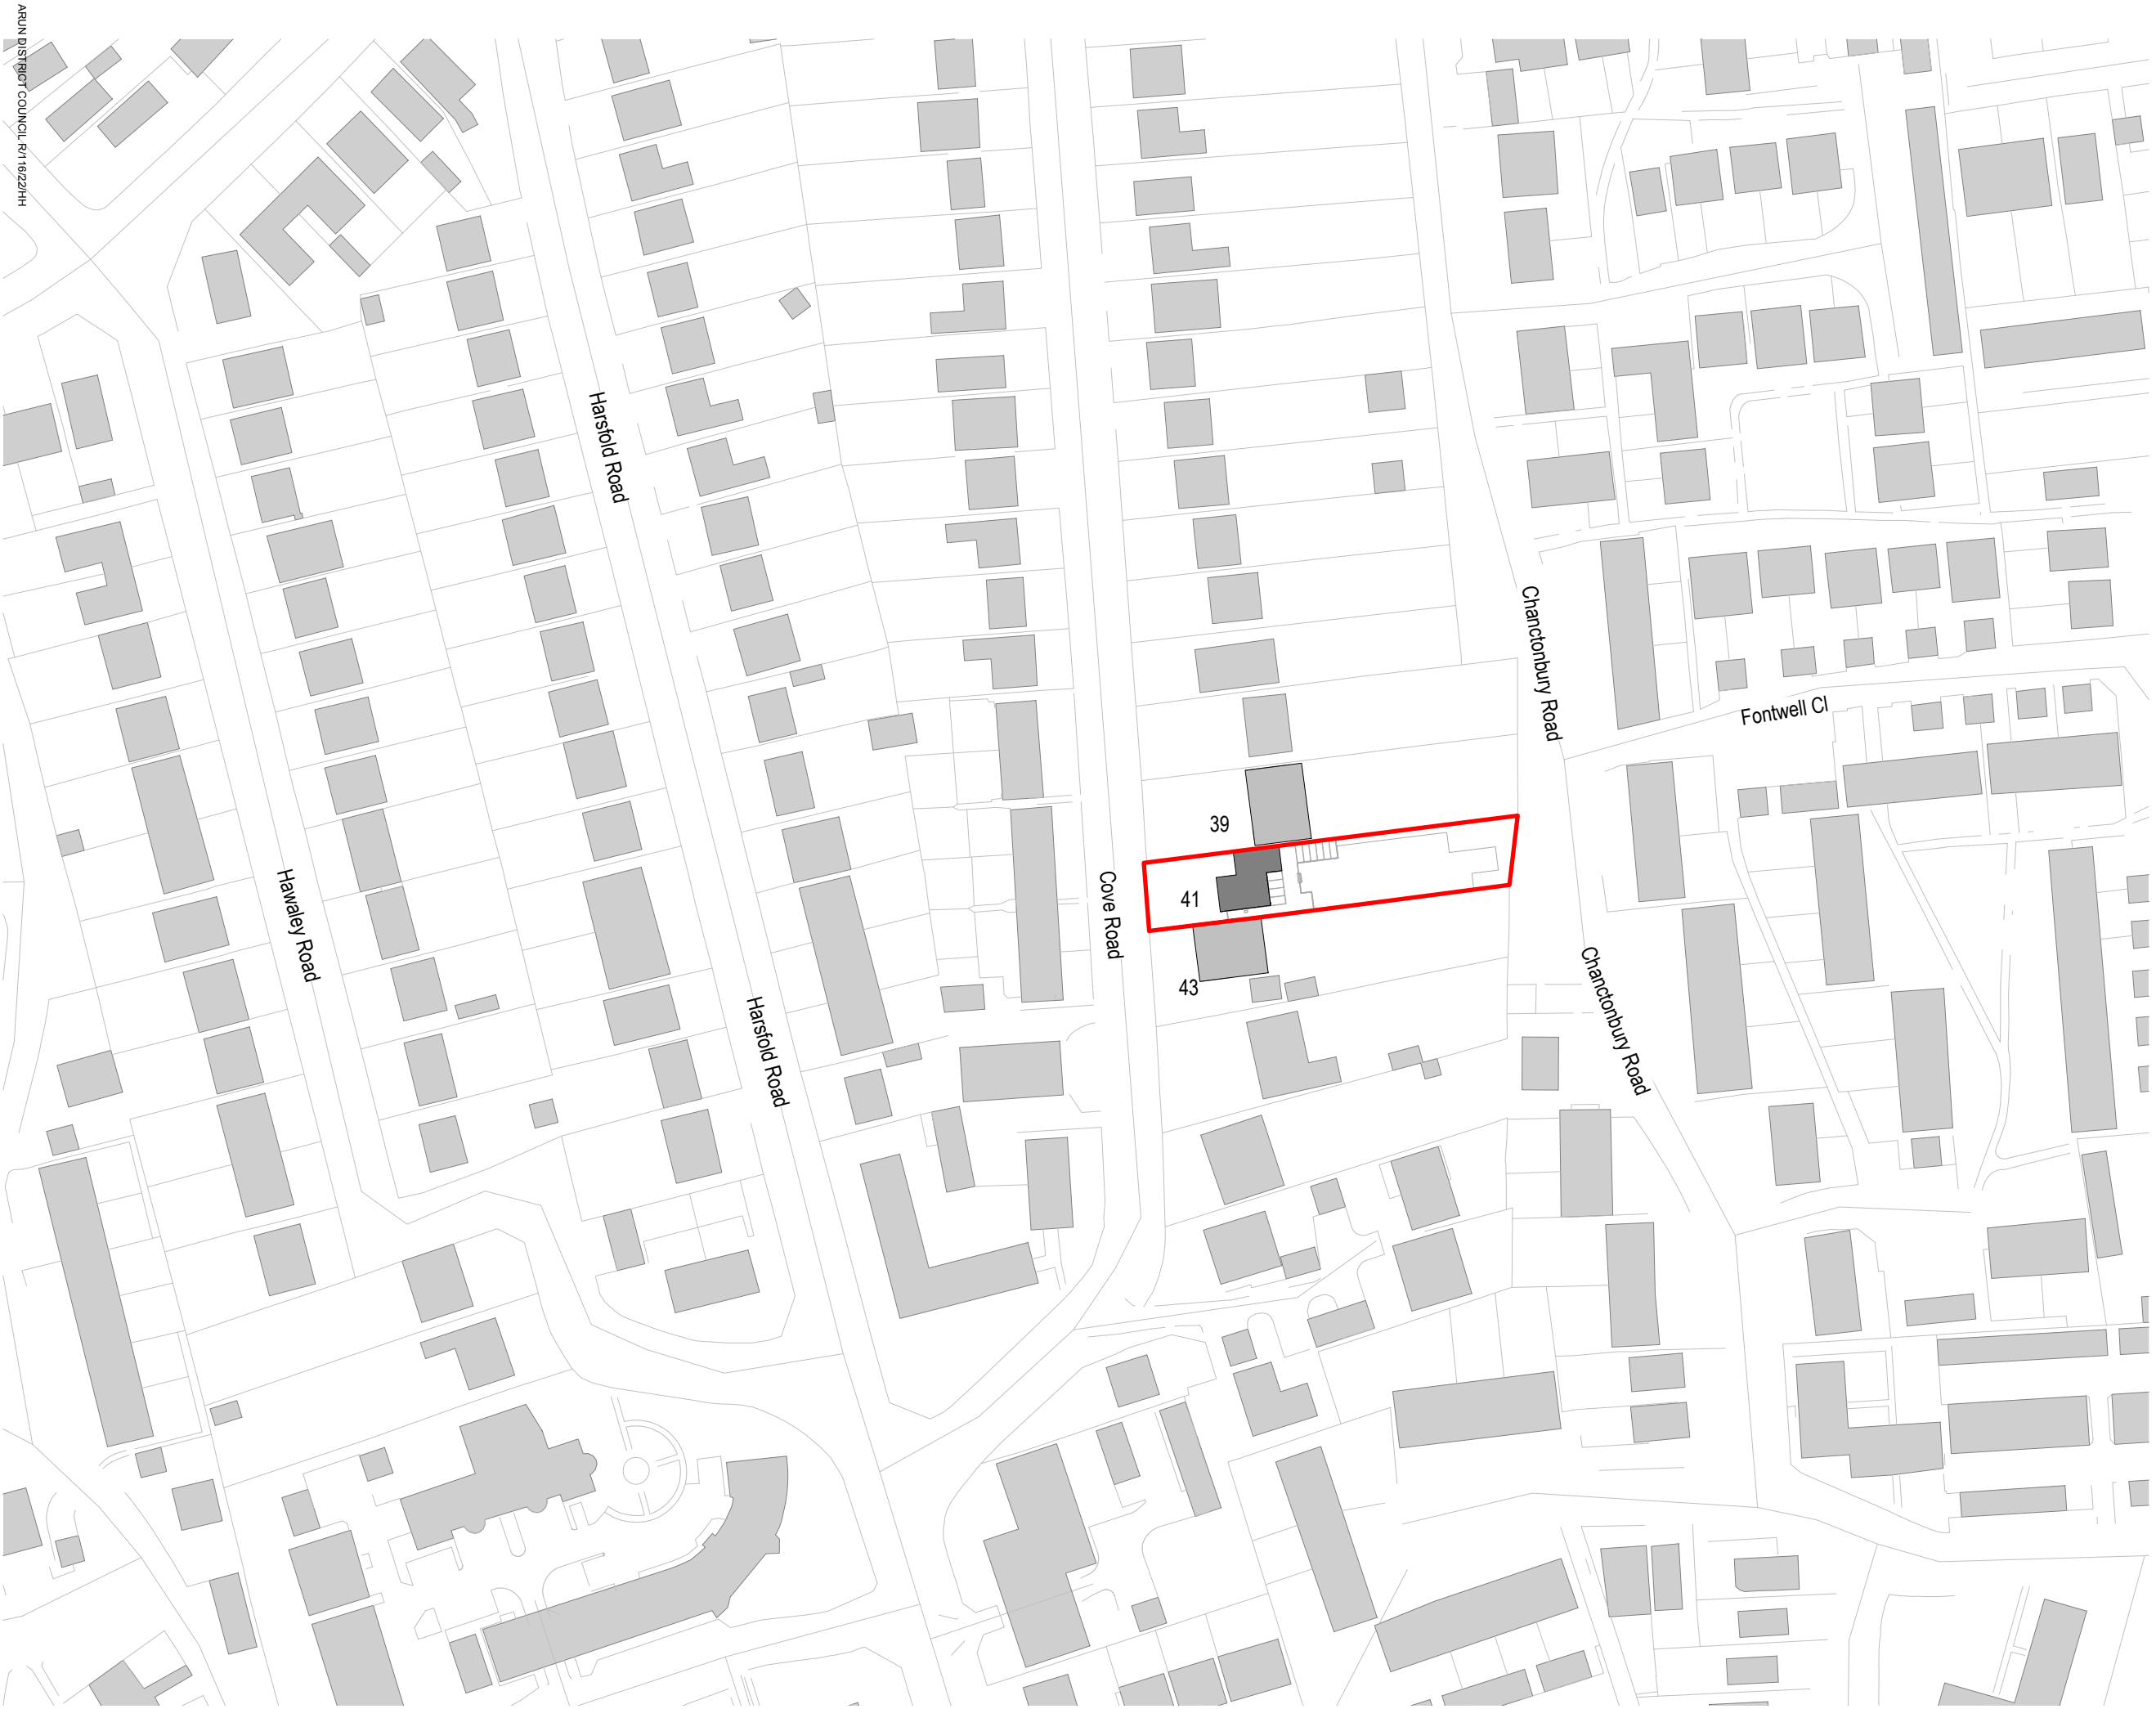

ARUN DISTRICT COUNCIL R/16/22/HH

Revisions

No.	Description	Date	By
1	PLANNING	27-05-2022	

Notes:

GENERAL NOTES:

All dimensions & levels are preliminary and approximate and subject to utilities search, legal boundaries and detailed layouts/ design development through consultation.

Dimensions are to be checked on site by contractor & sub contractors prior to commencement of work, any discrepancies are to be highlighted immediately to the architects.

KEY

Red boundary

Scale 1 to 1250

0 12.5 25 62.5 M

Scale: As indicated @ A3

Project No. 252

Project Name: 41 Cove Road

Drawing No. P001

Drawing Name: Existing Site Location Plan

Revision: P 1

Suitability Description: PLANNING

Project Issue Date: OCT 21

Drawn: GF

Checked: MS

Orig Paper Size: A3