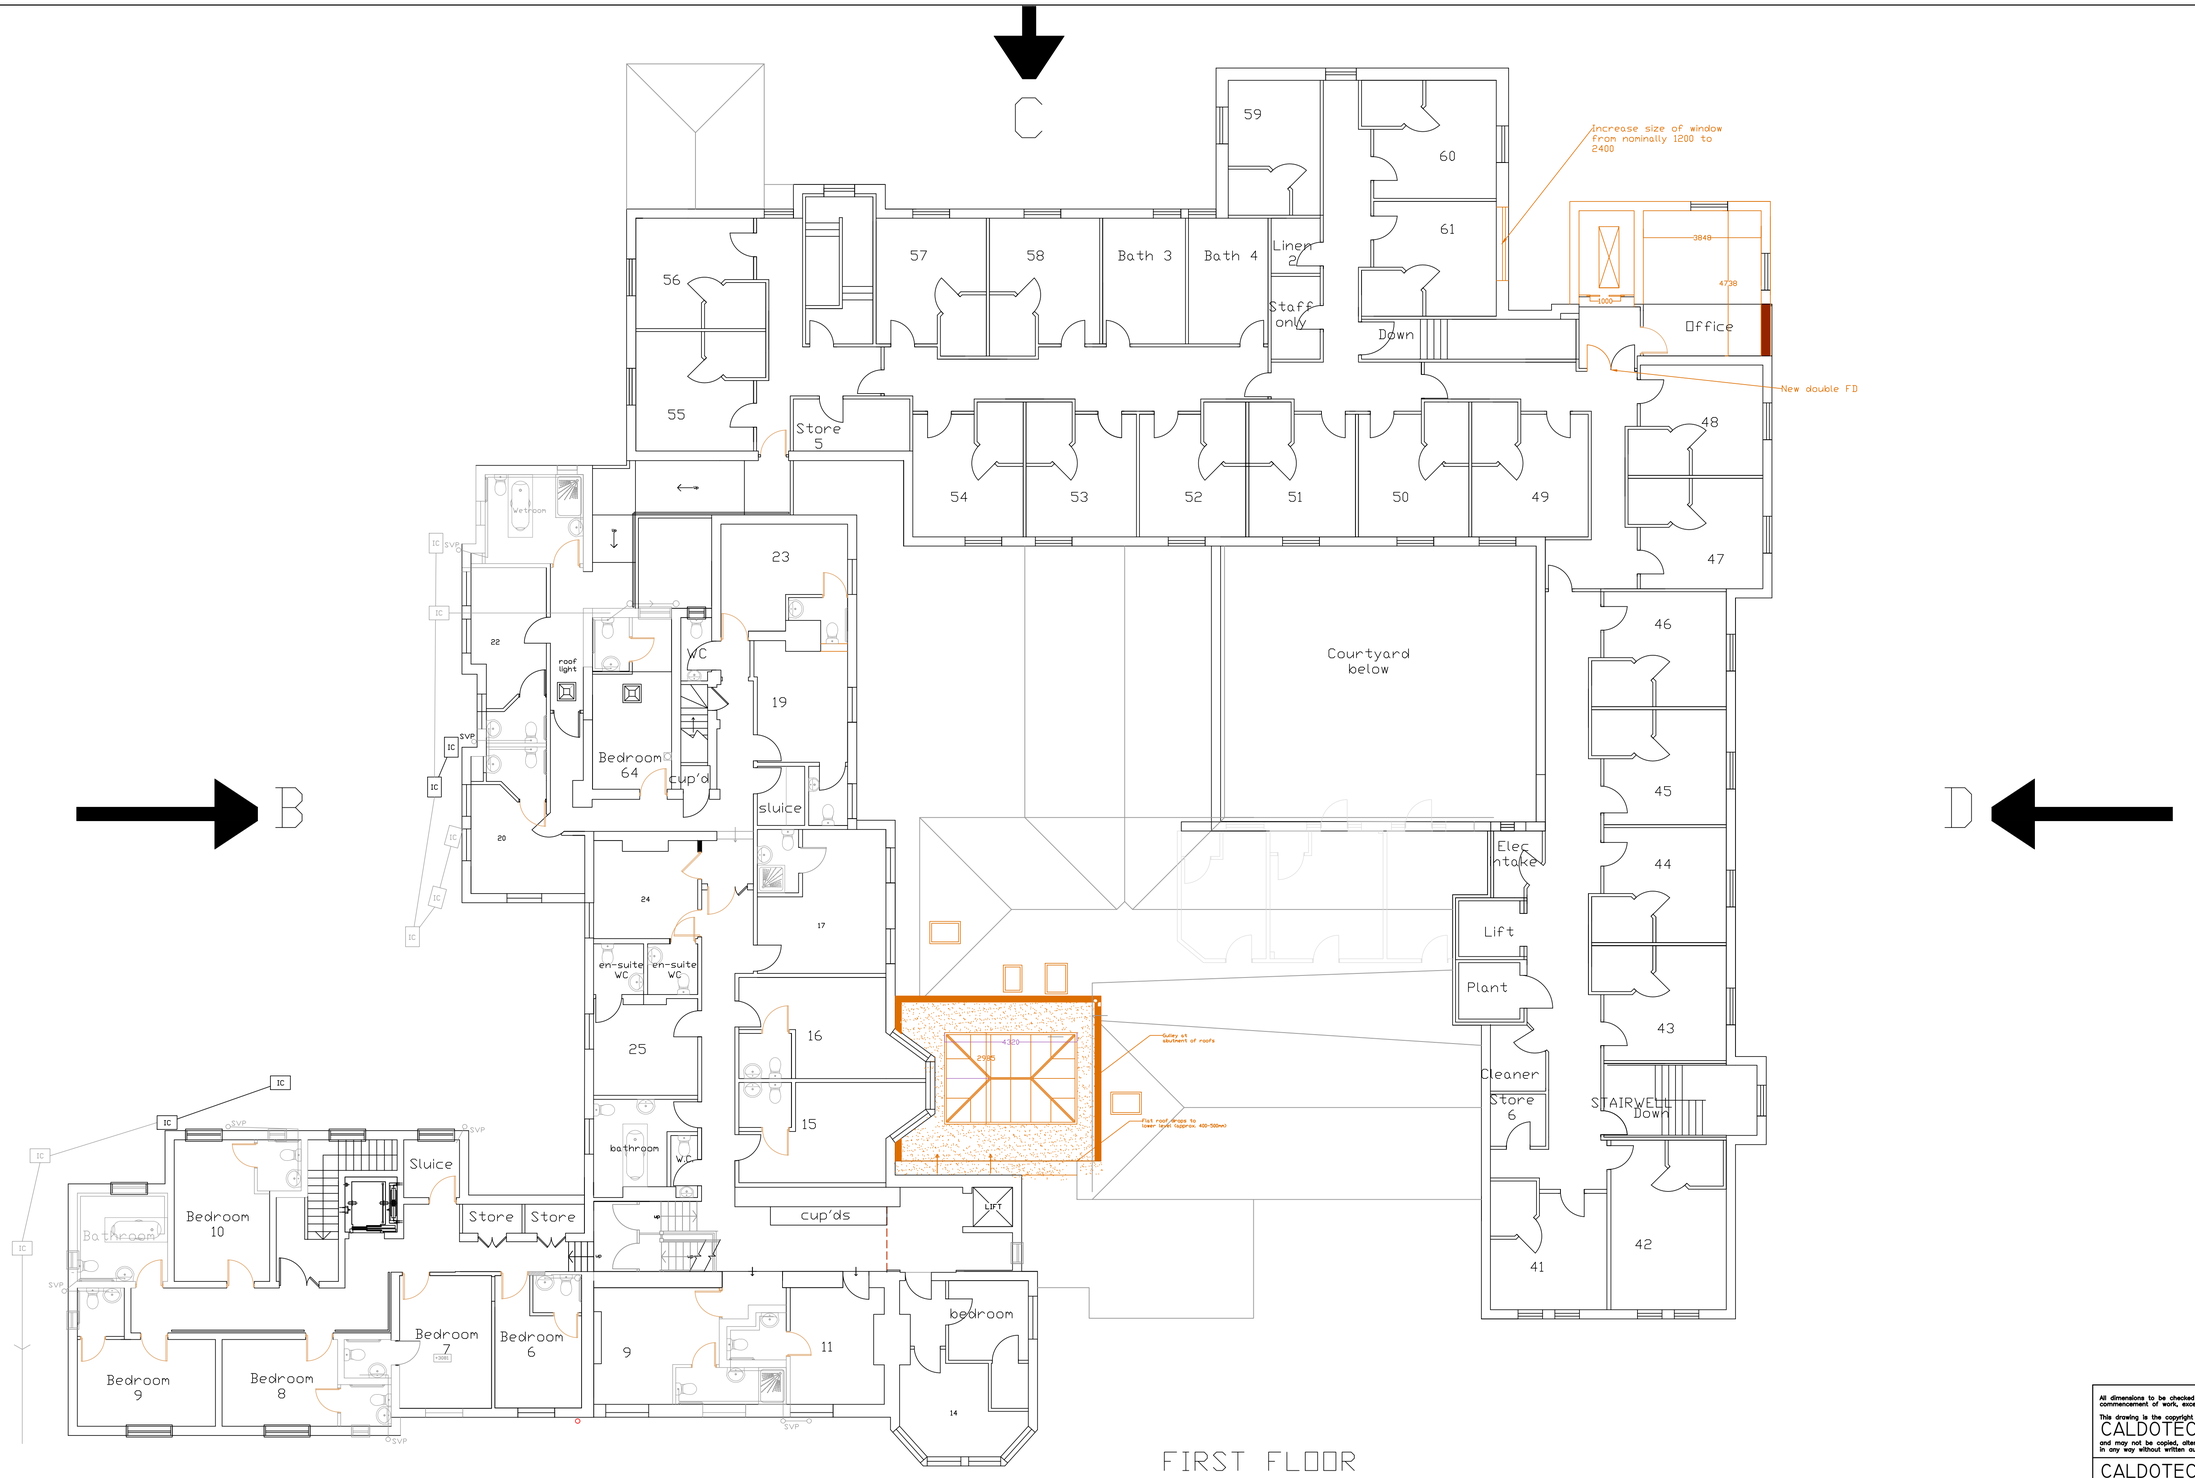

FIRST FLOOR

PROPOSED FIRST FLOOR PLAN
1:100

1 0 5 10
Scale bar 1:100

All dimensions to be checked on site prior to commencement of work, except for planning purposes.

This drawing is the copyright of
CALDOTEC LTD
and may not be copied, altered or reproduced in any way without written authority.

CALDOTEC LTD
11 THE PARADE
WILLOWHAYNE CRESCENT
EAST PRESTON
WEST SUSSEX
BN16 1NS
Telephone
01903 859176

PROPOSED FIRST FLOOR PLAN, (Lift and Office)
Rustington Hall
Station Road
Rustington
BN16 3AY

CLIENT Littlehampton & Rustington Housing Society

Issue	Details	By	Date

SCALE AS SHOWN on A1
DATE 24/04/19
DRAWING NUMBER 18131/104PROP FF

ARUN DISTRICT COUNCIL R/117/19PL