FRONT ELEVATION
North

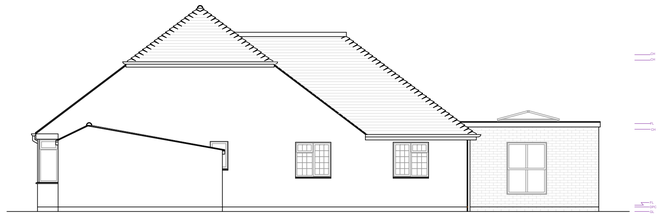

SIDE ELEVATION
West

REAR ELEVATION
South

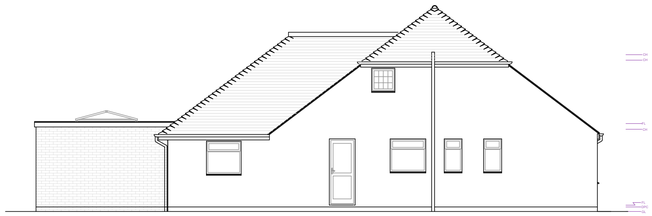

SIDE ELEVATION
East

EXISTING ELEVATIONS 1:100

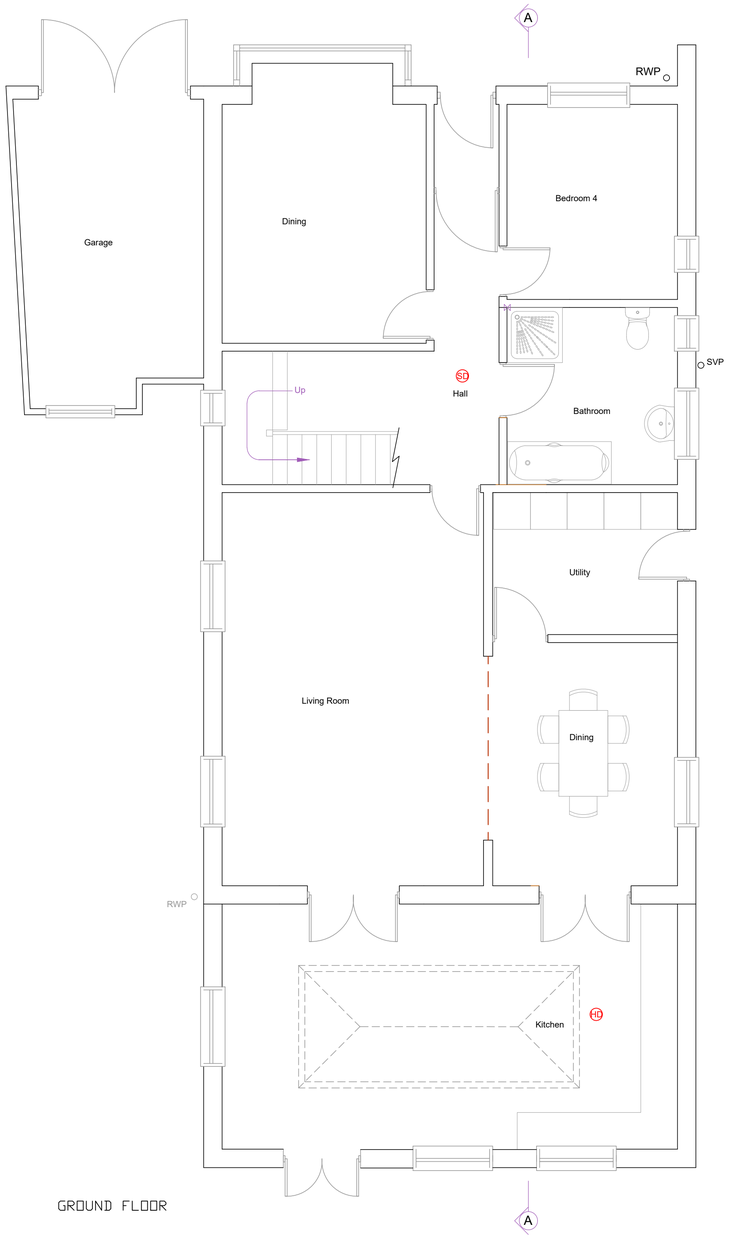

GROUND FLOOR

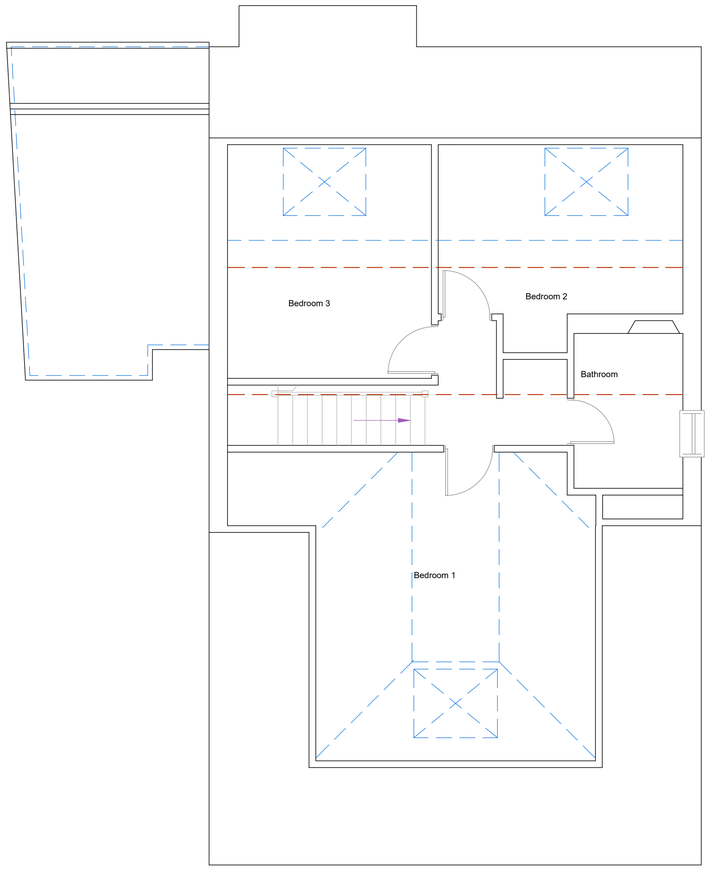

FIRST FLOOR

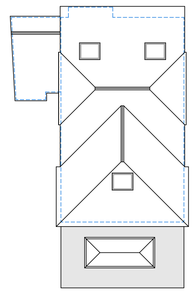

EXISTING ROOF PLAN 1:200

LOCATION 1:1250

N

EXISTING ELEVATIONS 1:100

EXISTING FLOOR PLANS 1:50

1 0 5 10
Scale bar 1:50

All dimensions to be checked on site prior to commencement of work, except for planning purposes.

This drawing is the copyright of
CALDOTEC LTD
and may not be copied, altered or reproduced in any way without written authority.

CALDOTEC LTD
11 THE PARADE
WILLOWHAYNE CRESCENT
EAST PRESTON
WEST SUSSEX
BN16 1NS
Telephone
01903 859176

EXISTING FLOOR PLANS, ELEVATIONS, ROOF PLAN 7 LOCATION
14 Windmill Drive
Rustington
West Sussex

CLIENT Mr and Mrs Cox

Issue	Details	Drawn	Check	Date
R1	Checking Amends	KW	JM	17/05/18

SCALE AS SHOWN on A1
DATE 17/05/2018
DRAWING NUMBER 17094/01AR1