FRONT ELEVATION
North

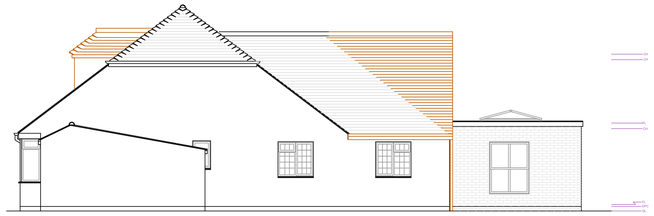

SIDE ELEVATION
West

REAR ELEVATION
South

SIDE ELEVATION
East

PROPOSED ELEVATIONS 1:100

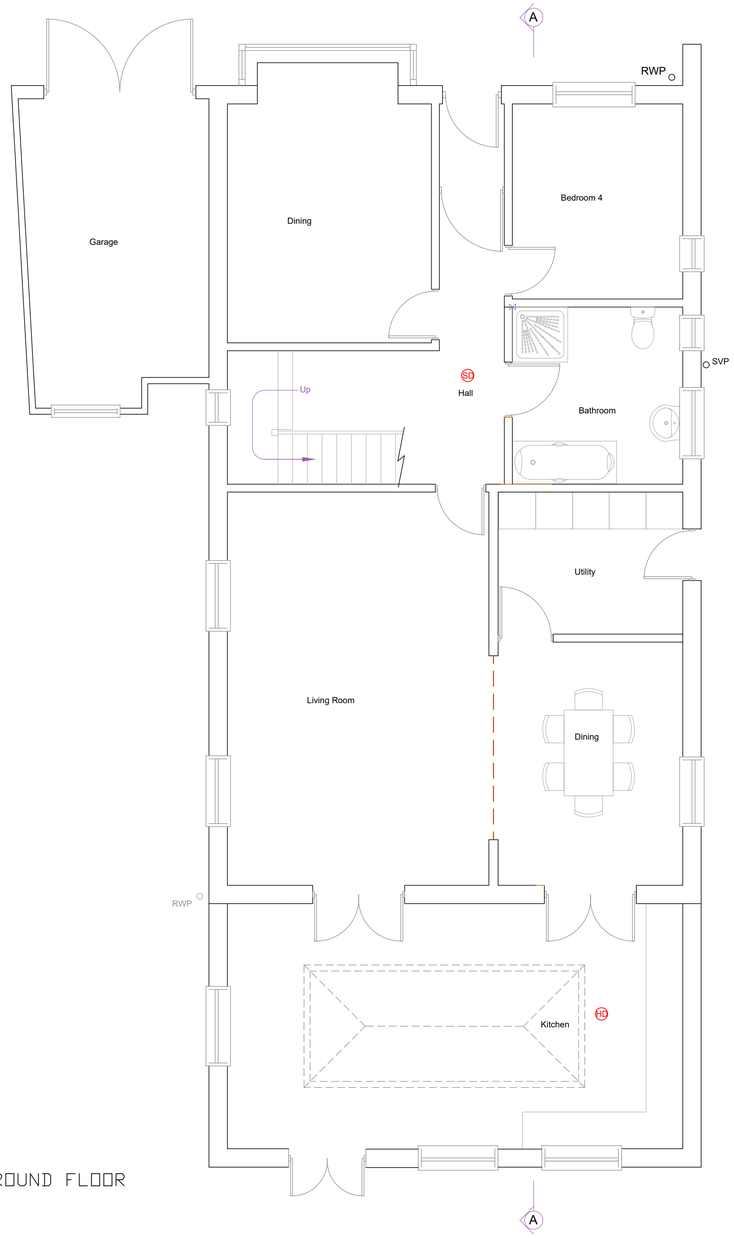

GROUND FLOOR

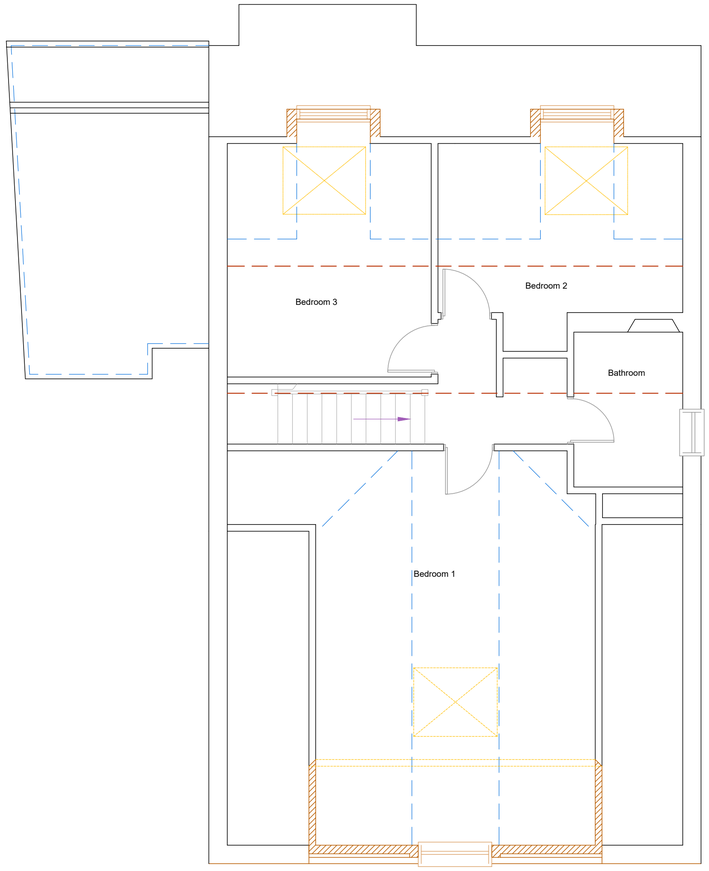

FIRST FLOOR

PROPOSED FLOOR PLANS 1:50

BLOCK 1:500

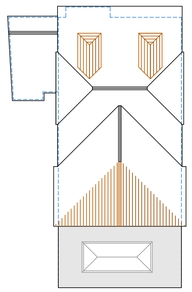

PROPOSED ROOF PLAN 1:200

All dimensions to be checked on site prior to commencement of work, except for planning purposes.

This drawing is the copyright of
CALDOTEC LTD
and may not be copied, altered or reproduced in any way without written authority.

CALDOTEC LTD
11 THE PARADE
WILLOWHAYNE CRESCENT
EAST PRESTON
WEST SUSSEX
BN16 1NS
Telephone
01903 859176

PROPOSED FLOOR PLANS, ELEVATIONS, BLOCK & ROOF PLAN
14 Windmill Drive
Rustington
West Sussex

CLIENT Mr and Mrs Cox

Issue	Details	Drawn	Check	Date
R2	Cladding change	KW		02/05/18
R3	Checking Amendments	KW	JM	17/05/18
R4	Removal of PD Note	KW	JM	13/07/18

SCALE AS SHOWN on A1
DATE 17/05/2018
DRAWING NUMBER 17034/02R4

1 0 5 10
Scale bar 1:50