

ARUN DISTRICT COUNCIL:R/11/06/ 09/01/2006

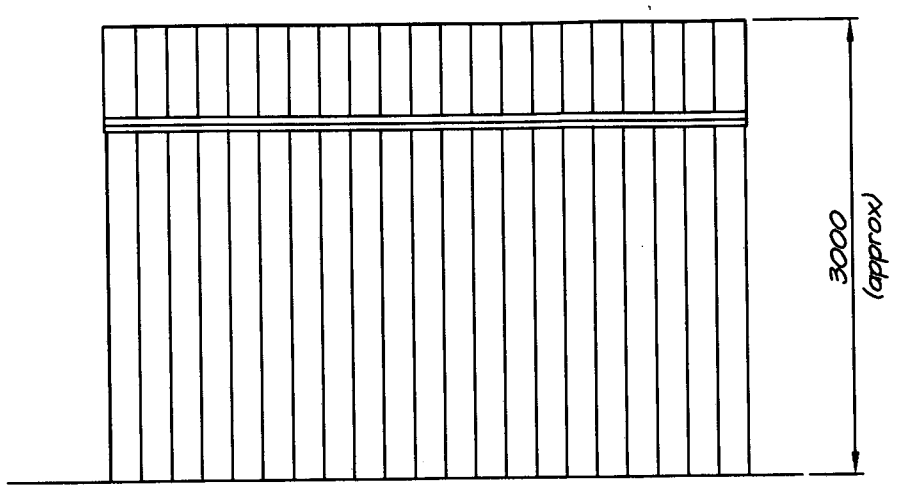


SIDE ELEVATION
(WEST)

ARUN DISTRICT COUNCIL
No. R/11/06
RECEIVED 9/1/06

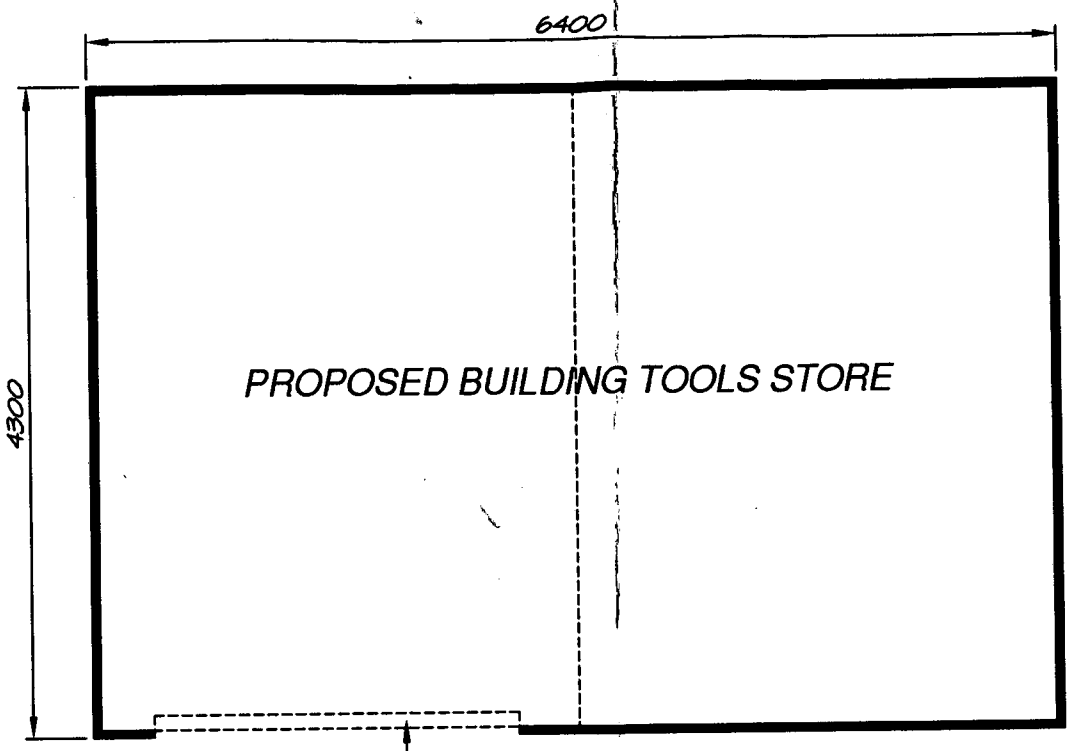

PLAN VIEW

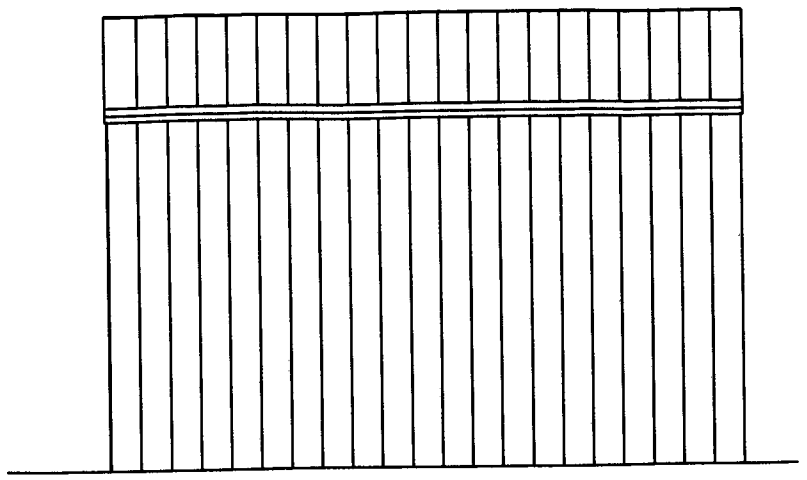


SIDE ELEVATION
(EAST)

SPECIFICATION


STRUCTURE.
PLASTIC COATED STEEL MAIN FRAME AND ROOF,
COLOURED OCEAN BLUE.
DOORS AND TRIMS COLOURED TERRACOTTA.

FLOOR.
REINFORCED CONCRETE

RAINWATER .
RAINWATER TO SOAKAWAY

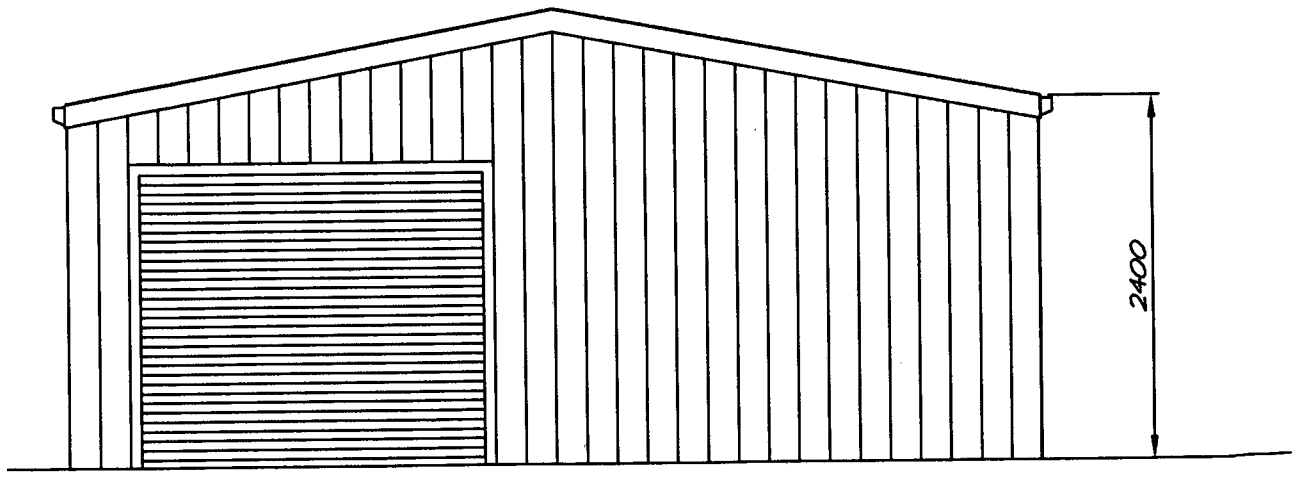

FRONT ELEVATION

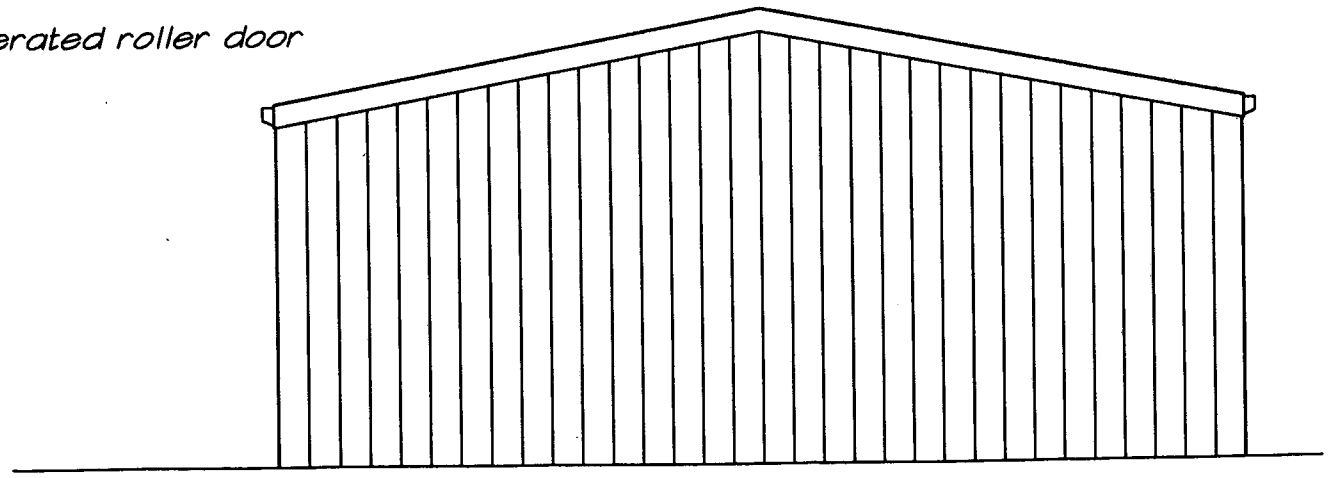

REAR ELEVATION

PROPOSED BUILDING TOOLS STORE			This drawing is the property of CHRISTIAN & SON, and may not be copied nor used for any other purpose than that for which it is supplied without express written authority.
drawing date JAN/06	scale 1:50	client CHRISTIAN & SON, 22, WINDMILL PARADE, WORTHING ROAD, RUSTINGTON, WEST SUSSEX.	CHRISTIAN & SON, BUILDERS, 22, WINDMILL PARADE, WORTHING ROAD, RUSTINGTON, WEST SUSSEX. BN16 3JX.
drawn by LC	checked NC		
issue		drawing no 040106-1	