
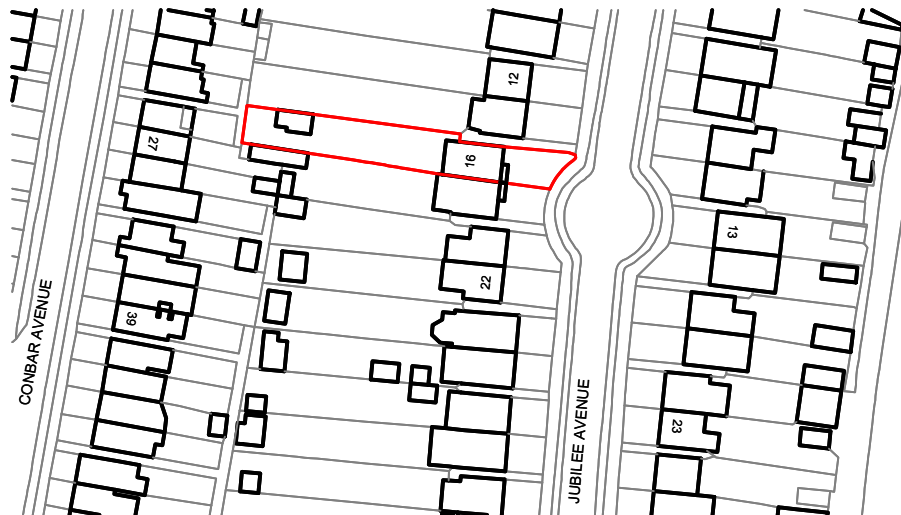


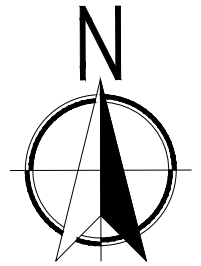

01 Site Location Plan

Scale 1:1250

Metres

0 10 20 30 40 50 60

Scale 1:1250



CLIENT

Mr M Sharpe & Ms G Davidson

PROJECT TITLE

16 Jubilee Avenue
Rustington
BN16 3NB

DRAWING

Site Location Plan
Single storey rear extension

Drawn by:

SWC

Scale:

1:1250 @ A4

Date:

Jan 2022

No

16JA -201

Rev.